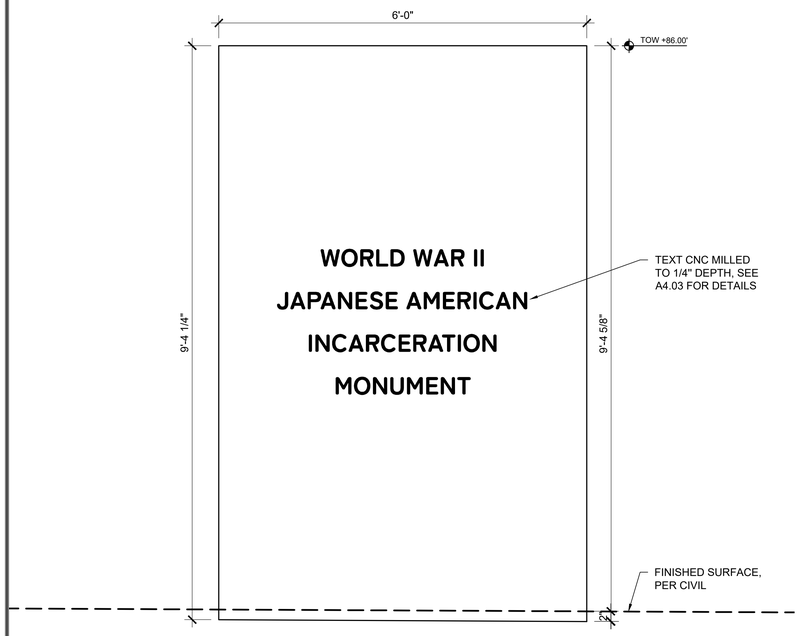

01 MONUMENT SIGN NORTH WALL ELEVATION
SCALE: 1" = 1'-0"

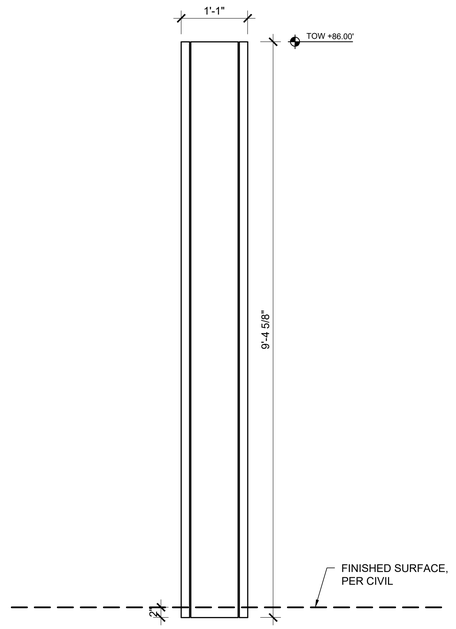

02 MONUMENT SIGN WEST WALL ELEVATION
SCALE: 1" = 1'-0"

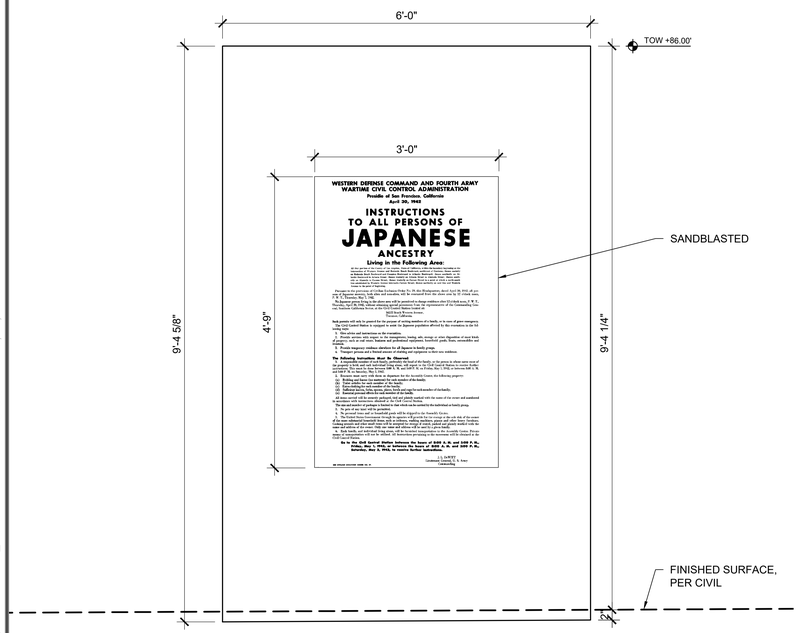

WESTERN DEFENSE COMMAND AND FOURTH ARMY
WARTIME CIVIL CONTROL ADMINISTRATION
Presidio of San Francisco, California
April 30, 1942

INSTRUCTIONS TO ALL PERSONS OF JAPANESE ANCESTRY

Living in the Following Area:

All persons of Japanese ancestry, both alien and non-alien, will be excluded from the above area by 12 o'clock noon, P. W. T., Tuesday, May 5, 1942.

No person of Japanese ancestry will be permitted to change residence after 12 o'clock noon, P. W. T., Tuesday, May 5, 1942, without obtaining special permission from the Commanding General, Western Defense Command and Fourth Army, or from his authorized representative.

Until further notice, all persons of Japanese ancestry will be permitted to remain within the above described area only in accordance with the following instructions of the Commanding General.

Such persons will only be permitted to leave the premises of existing residence of a family, or in case of grave emergency, the Civil Control Station is equipped to assist the Japanese population affected by this evacuation in the following ways:

1. Give advice and instructions on the evacuation.
2. Provide services with respect to the management, leasing, sale, storage or other disposition of most kinds of property, such as real estate, business and professional equipment, household goods, boats, automobiles and livestock.
3. Provide temporary residence elsewhere for all Japanese in family groups.
4. Transport persons and their baggage and effects to their new residences.

The Following Instructions Must Be Observed:

1. A responsible member of each family, preferably the head of the family, or the person to whom most of the members of the family defer, is required to report alone at the Civil Control Station to receive further instructions. This must be done between 8:00 A. M. and 5:00 P. M. on Friday, May 1, 1942, or between 8:00 A. M. and 5:00 P. M. on Saturday, May 2, 1942.
   (a) Evacuees must carry with them on departure for the Assembly Center, the following property:
   (b) Bedding and linen sufficient for each member of the family;
   (c) Toilet articles for each member of the family;
   (d) Extra clothing for each member of the family;
   (e) Sufficient knives, forks, spoons, plates, bowls and cups for each member of the family;
   (f) Essential personal effects for each member of the family.

   All items except will be securely packaged, tied and plainly marked with the name of the owner and numbered in accordance with instructions received at the Civil Control Station.

   The size and number of packages is limited to that which can be conveniently carried by the individual or family group.
2. No pets of any kind will be permitted.
3. No firearms, ammunition or weapons will be shipped to the Assembly Center.
4. The Federal Reserve Government strongly re-opposes all persons that no change or sale shall be made of any property or of any interest therein, and that no bills of sale or other forms of conveyance be executed by evacuees. Purchases of clothing presently and other needs must not be prompted by strange or unusual acts on the part of persons who normally do not perform such services for evacuees. (Sec. 4, Public Proclamation No. 1, this Headquarters.)
5. Each family and individual living alone will be furnished transportation to the Assembly Center. Private automobiles will not be used for this purpose. Instructions pertaining to the movement will be issued at the Civil Control Station.

Go to the Civil Control Station between the hours of 8:00 A. M. and 5:00 P. M. Friday, May 1, 1942, or between the hours of 8:00 A. M. and 5:00 P. M. Saturday, May 2, 1942, to receive further instructions.

J. L. DeWITT
Lieutenant General, U. S. Army
Commanding

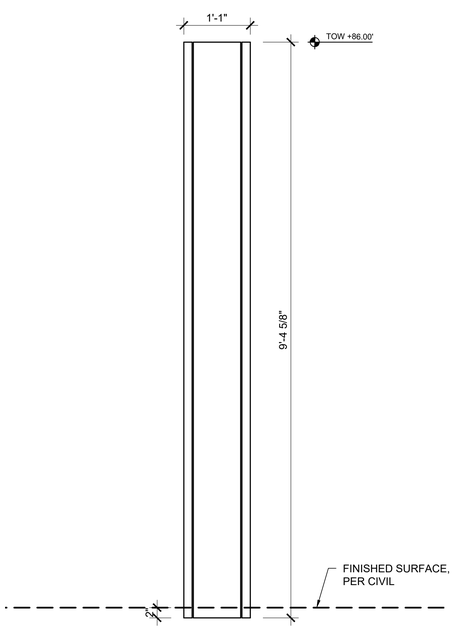

03 DISPLAY PANEL SOUTH WALL ELEVATION
SCALE: 1" = 1'-0"

04 DISPLAY PANEL EAST WALL ELEVATION
SCALE: 1" = 1'-0"

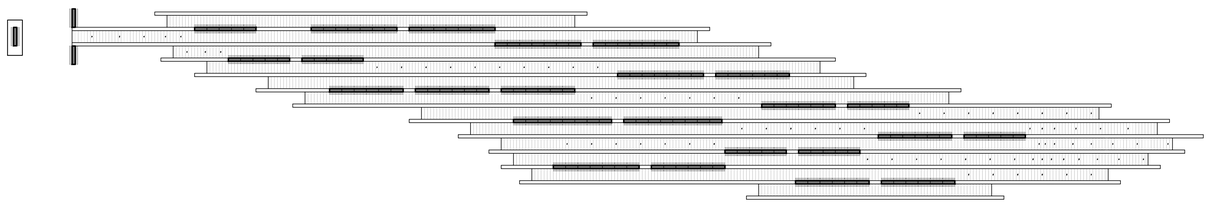

05 KEY PLAN
SCALE: 1/16" = 1'-0"

0' 6" 1' 2'

N

LEAD CONSULTANT
CHEE SALETTE
ARCHITECT + LANDSCAPE ARCHITECT
1625 SOUTH CENTRAL AVENUE, GLENDALE, CA 91204
TEL. 747.240.6926

SUB CONSULTANT

The ideas and designs represented by this drawing, are prepared by CHEE SALETTE and are for the sole use with the World War II Japanese American Incarceration Monument.

CHEE SALETTE shall retain all common law, statutory and other reserved rights including copyright. The design shall not be used by others for any other purpose.

STAMP

LICENSED ARCHITECT
TINA CHEE
28208
RENEWAL DATE 8/30/2027
STATE OF CALIFORNIA

REGULATORY APPROVALS

DRAWING ISSUANCE

NO.	ISSUE	DATE
1	PROGRESS	01/17/2025
2	100% SCHEMATIC DESIGN	01/31/2025
3	25% DESIGN DEVELOPMENT	02/21/2025
4	75% DESIGN DEVELOPMENT	04/25/2025
5	100% DESIGN DEVELOPMENT	10/09/2025
6	100% DESIGN DEVELOPMENT	11/07/2025
7	PLAN CHECK #01	12/23/2025
8	BID SET	03/22/2026

PROJECT NAME
WWII JAPANESE AMERICAN INCARCERATION MONUMENT
4045 190TH STREET
TORRANCE, CA 90504

TITLE
WALL ELEVATIONS - DISPLAY PANEL

PROJECT 2024-16
SCALE 1" = 1'-0"
DATE
ORIGINAL SIZE: 30"x42"

SHEET NUMBER
A8.00

©CSAO,INC.

Z:\2024-16_WWII CAMP WALL\03-DWG\A8.00-WWIIM_WALL ELEVATIONS_DISPLAY PANEL_1.DWG -- PLOTTED BY CSTCLS 11 ON 3/24/2026

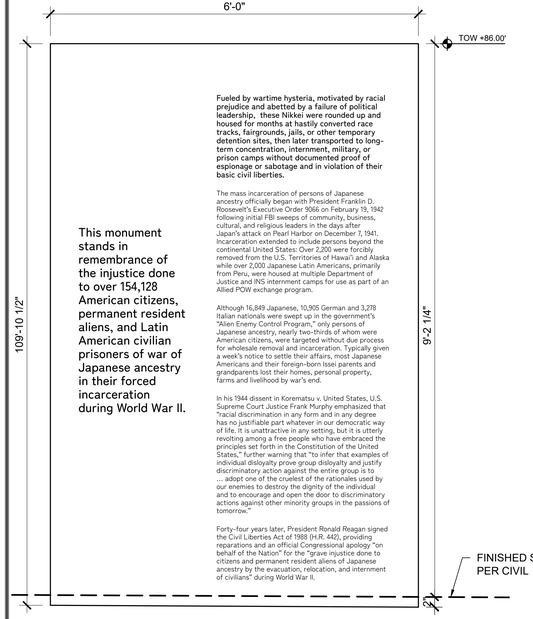

01 DISPLAY PANEL NORTH WALL ELEVATION
SCALE: 1" = 1'-0"

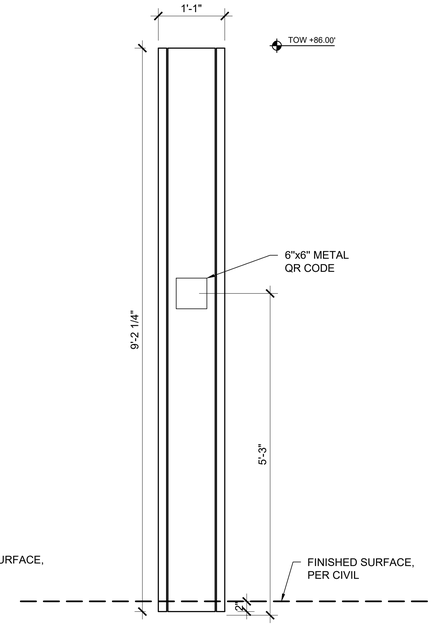

02 DISPLAY PANEL EAST WALL ELEVATION
SCALE: 1" = 1'-0"

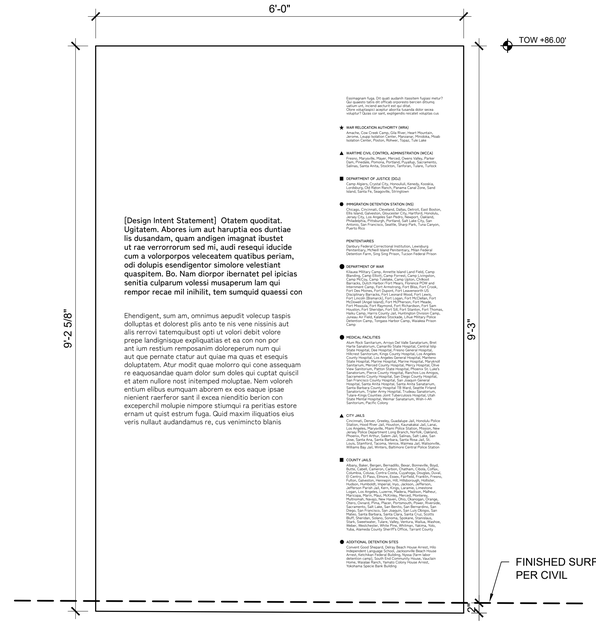

05 DISPLAY PANEL NORTH WEST WALL ELEVATION
SCALE: 1" = 1'-0"

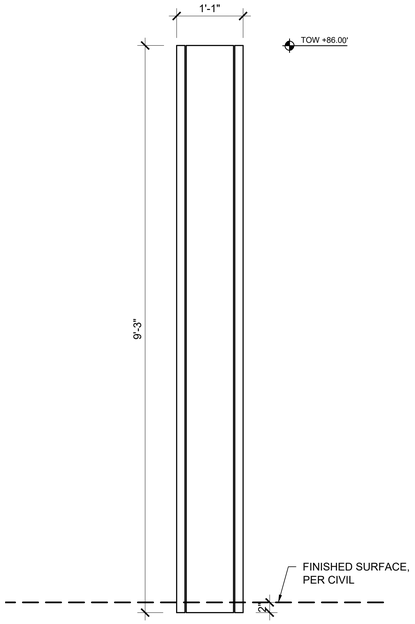

06 DISPLAY PANEL EAST WALL ELEVATION
SCALE: 1" = 1'-0"

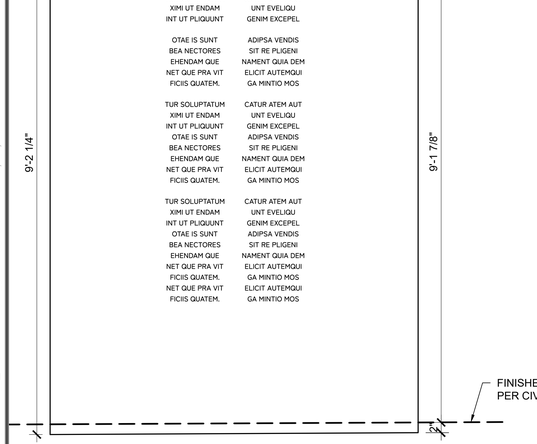

03 DONOR PANEL SOUTH WALL ELEVATION
SCALE: 1" = 1'-0"

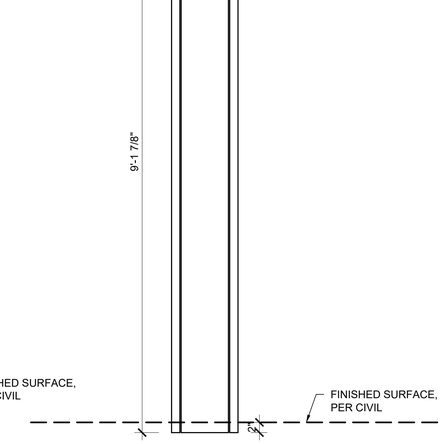

04 DONOR PANEL WEST WALL ELEVATION
SCALE: 1" = 1'-0"

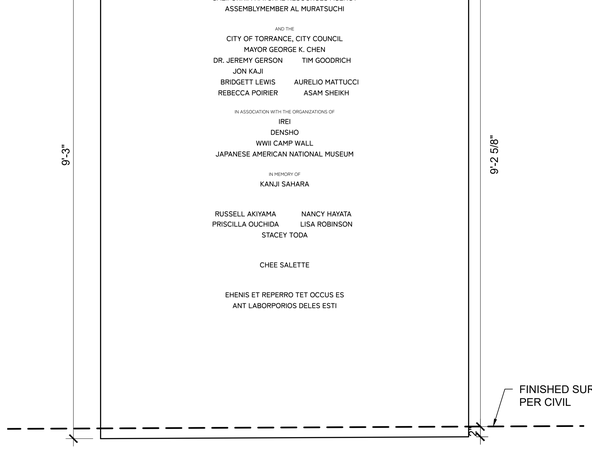

07 PROJECT TEAM PANEL SOUTH WALL ELEVATION
SCALE: 1" = 1'-0"

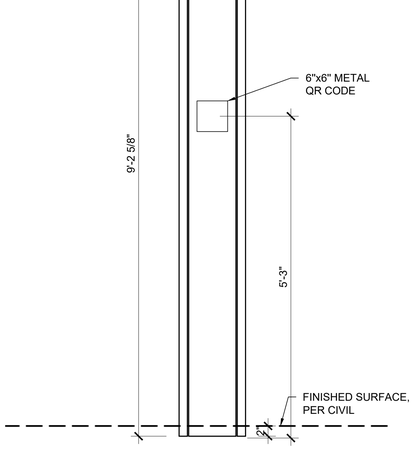

08 PROJECT TEAM PANEL EAST WALL ELEVATION
SCALE: 1" = 1'-0"

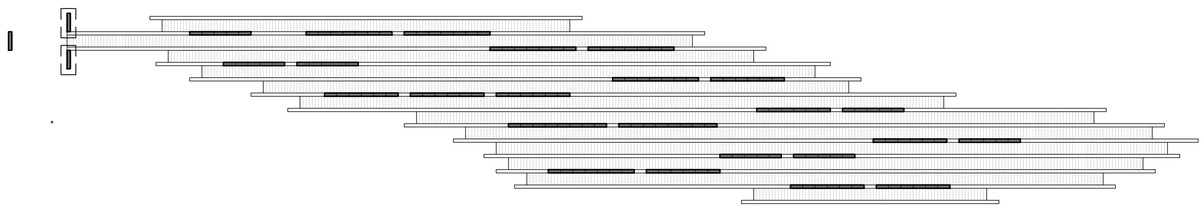

05 KEY PLAN
SCALE: 1/16" = 1'-0"

0' 6' 1' 2'

N

Z:\2024-16_WWII CAMP WALL\03-DWG\A8.01-WWIIM_WALL ELEVATIONS_DISPLAY PANEL_2.DWG - PLOTTED BY CSTCLS 11 ON 3/20/2026

LEAD CONSULTANT

CHEE SALETTE
ARCHITECT + LANDSCAPE ARCHITECT
1625 SOUTH CENTRAL AVENUE, GLENDALE, CA 91204
TEL. 747.240.6926

SUB CONSULTANT

The ideas and designs represented by this drawing, are prepared by CHEE SALETTE and are for the sole use with the World War II Japanese American Incarceration Monument.
CHEE SALETTE shall retain all common law, statutory and other reserved rights including copyright. The design shall not be used by others for any other purpose.

STAMP

LICENSED ARCHITECT
TINA CHEE
28208
11/30/2027
RENEWAL
STATE OF CALIFORNIA

REGULATORY APPROVALS

DRAWING ISSUANCE

NO.	ISSUE	DATE
1	PROGRESS	01/17/2025
2	100% SCHEMATIC DESIGN	01/31/2025
3	25% DESIGN DEVELOPMENT	02/21/2025
4	75% DESIGN DEVELOPMENT	04/25/2025
5	100% DESIGN DEVELOPMENT	10/09/2025
6	100% DESIGN DEVELOPMENT	11/07/2025
7	PLAN CHECK #01	12/23/2025
8	BID SET	03/22/2026

PROJECT NAME
WWII JAPANESE AMERICAN INCARCERATION MONUMENT
4045 190TH STREET
TORRANCE, CA 90504

TITLE
WALL ELEVATIONS - DISPLAY PANELS

PROJECT 2024-16
SCALE 1" = 1'-0"
DATE
ORIGINAL SIZE: 30"x42"

SHEET NUMBER
A8.01

©CSAO,INC.

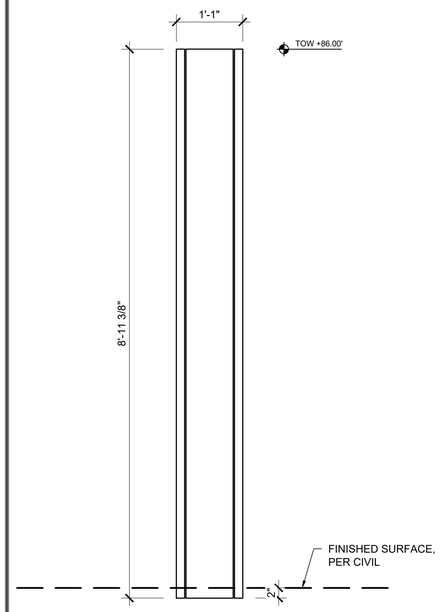

01 NON-WRA NORTH WALL ELEVATION
SCALE: 1" = 1'-0"

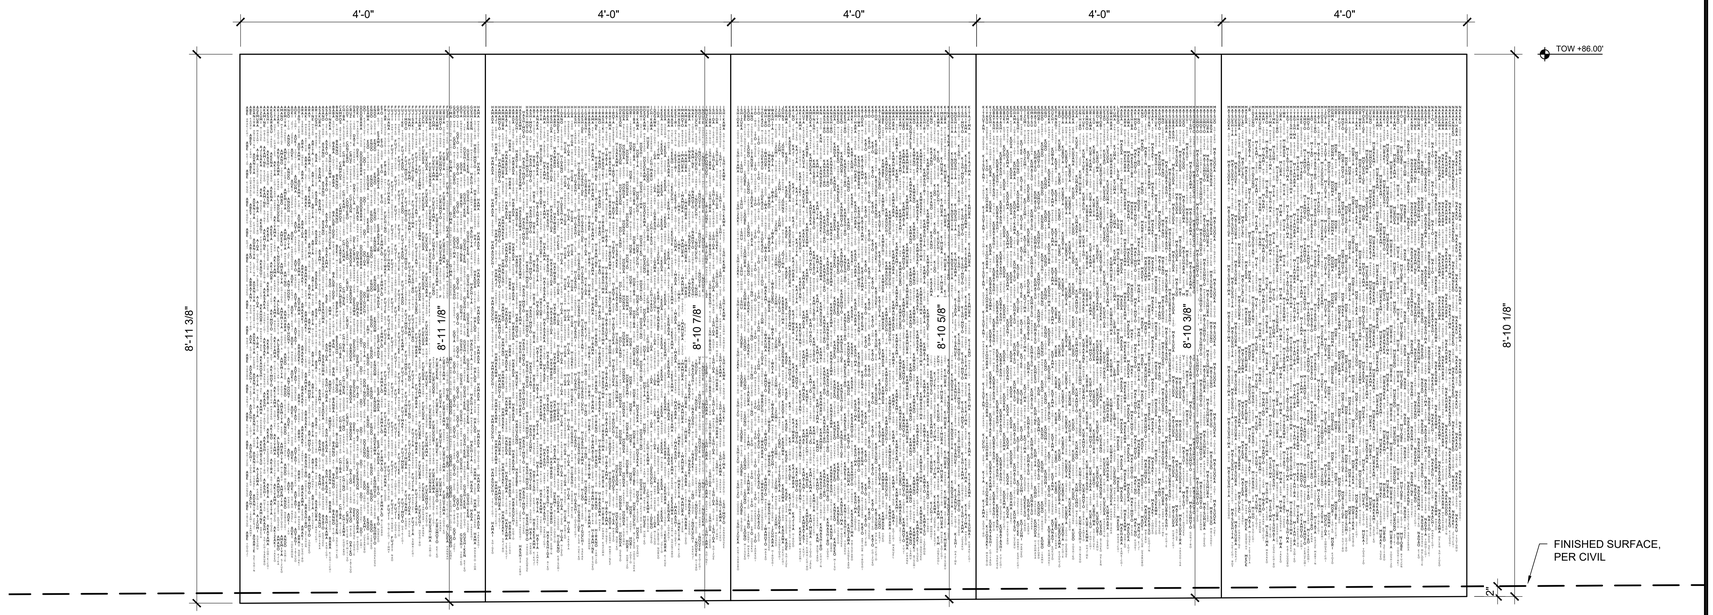

02 NON-WRA WEST WALL ELEVATION
SCALE: 1" = 1'-0"

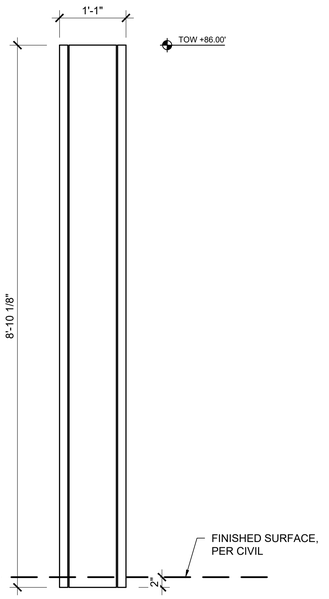

03 NON-WRA SOUTH WALL ELEVATION
SCALE: 1" = 1'-0"

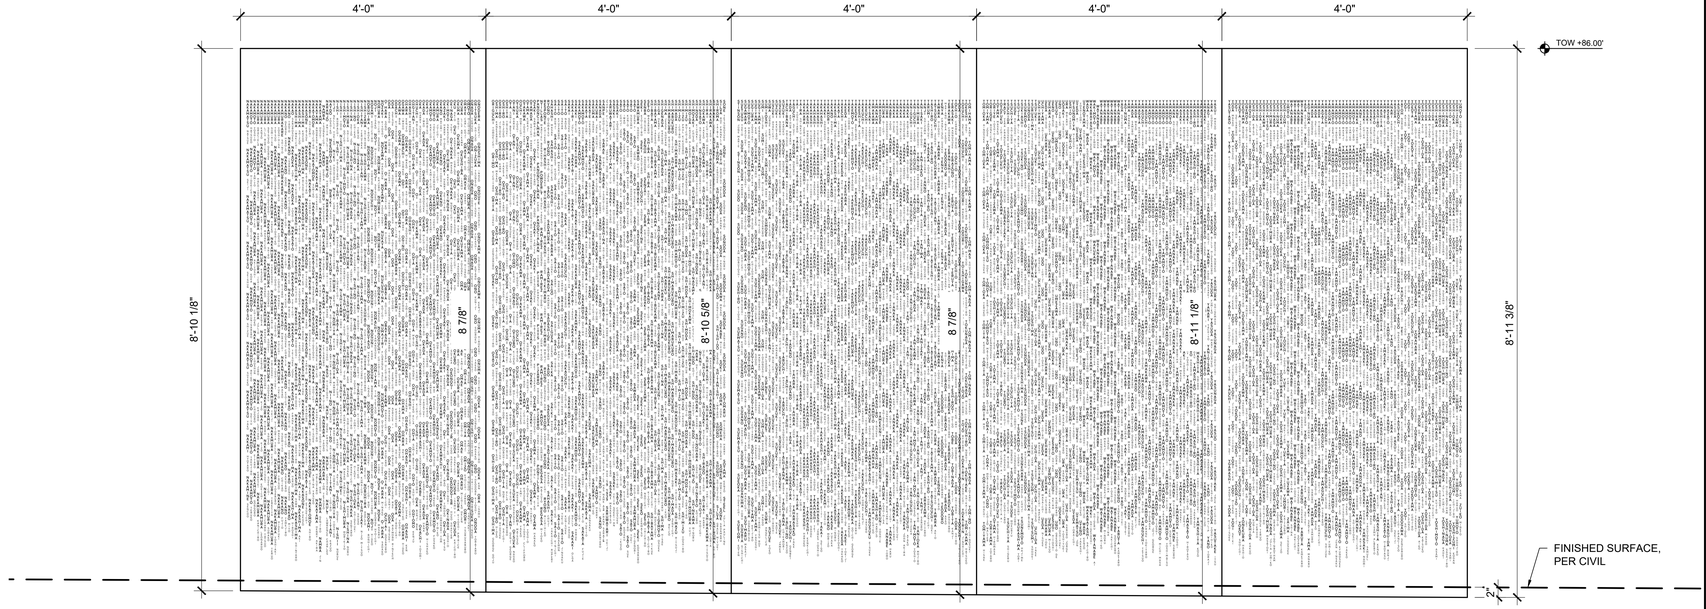

04 NON-WRA EAST WALL ELEVATION
SCALE: 1" = 1'-0"

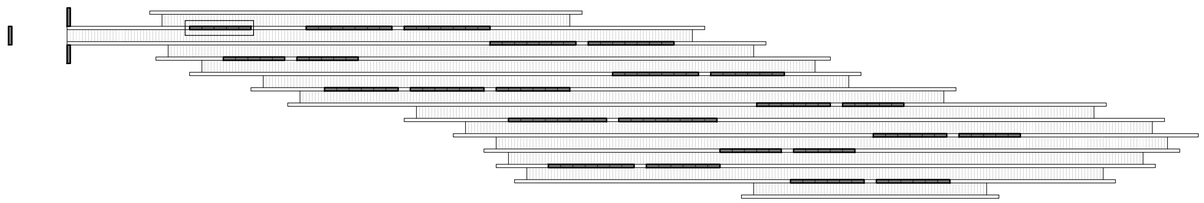

05 KEY PLAN
SCALE: 1/16" = 1'-0"

LEAD CONSULTANT

CHEE SALETTE
ARCHITECT + LANDSCAPE ARCHITECT
1625 SOUTH CENTRAL AVENUE, GLENDALE, CA 91204
TEL. 747.240.6926

SUB CONSULTANT

The ideas and designs represented by this drawing, are prepared by CHEE SALETTE and are for the sole use with the World War II Japanese American Incarceration Monument.

CHEE SALETTE shall retain all common law, statutory and other reserved rights including copyright. The design shall not be used by others for any other purpose.

STAMP

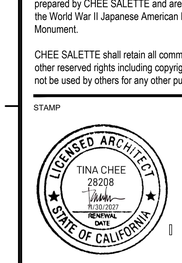

REGULATORY APPROVALS

DRAWING ISSUANCE

NO.	ISSUE	DATE
1	PROGRESS	01/17/2025
2	100% SCHEMATIC DESIGN	01/31/2025
3	25% DESIGN DEVELOPMENT	02/21/2025
4	75% DESIGN DEVELOPMENT	04/25/2025
5	100% DESIGN DEVELOPMENT	10/09/2025
6	100% DESIGN DEVELOPMENT	11/07/2025
7	PLAN CHECK #01	12/23/2025
8	BID SET	03/22/2026

PROJECT NAME
WWII JAPANESE AMERICAN INCARCERATION MONUMENT
4045 190TH STREET
TORRANCE, CA 90504

TITLE
WALL ELEVATIONS - NON-WRA

PROJECT
2024-16
SCALE
1" = 1'-0"
DATE

SHEET NUMBER
A8.05

ORIGINAL SIZE: 30"x42"

©CSAO,INC.

Z:\2024-16_WWII CAMP WALL\03-DWG\A8.05-WWIM_WALL ELEVATIONS_NON WRA.DWG - PLOTTED BY CSTCLS 11 ON 3/19/2026

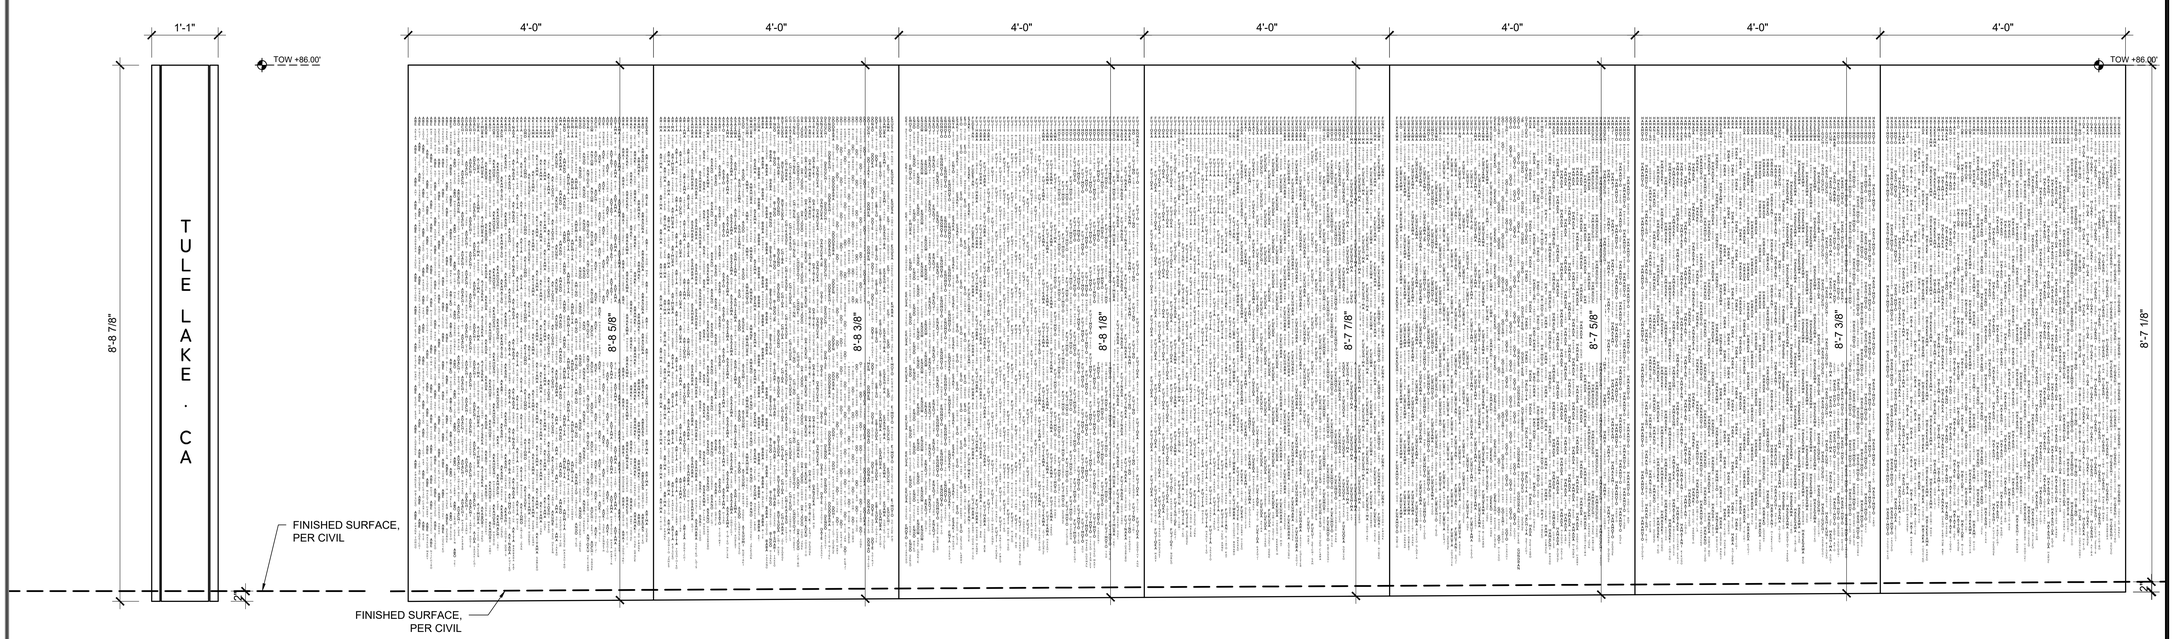

01 TULE LAKE NORTH WALL ELEVATION
SCALE: 1" = 1'-0"

02 TULE LAKE WEST WALL ELEVATION
SCALE: 1" = 1'-0"

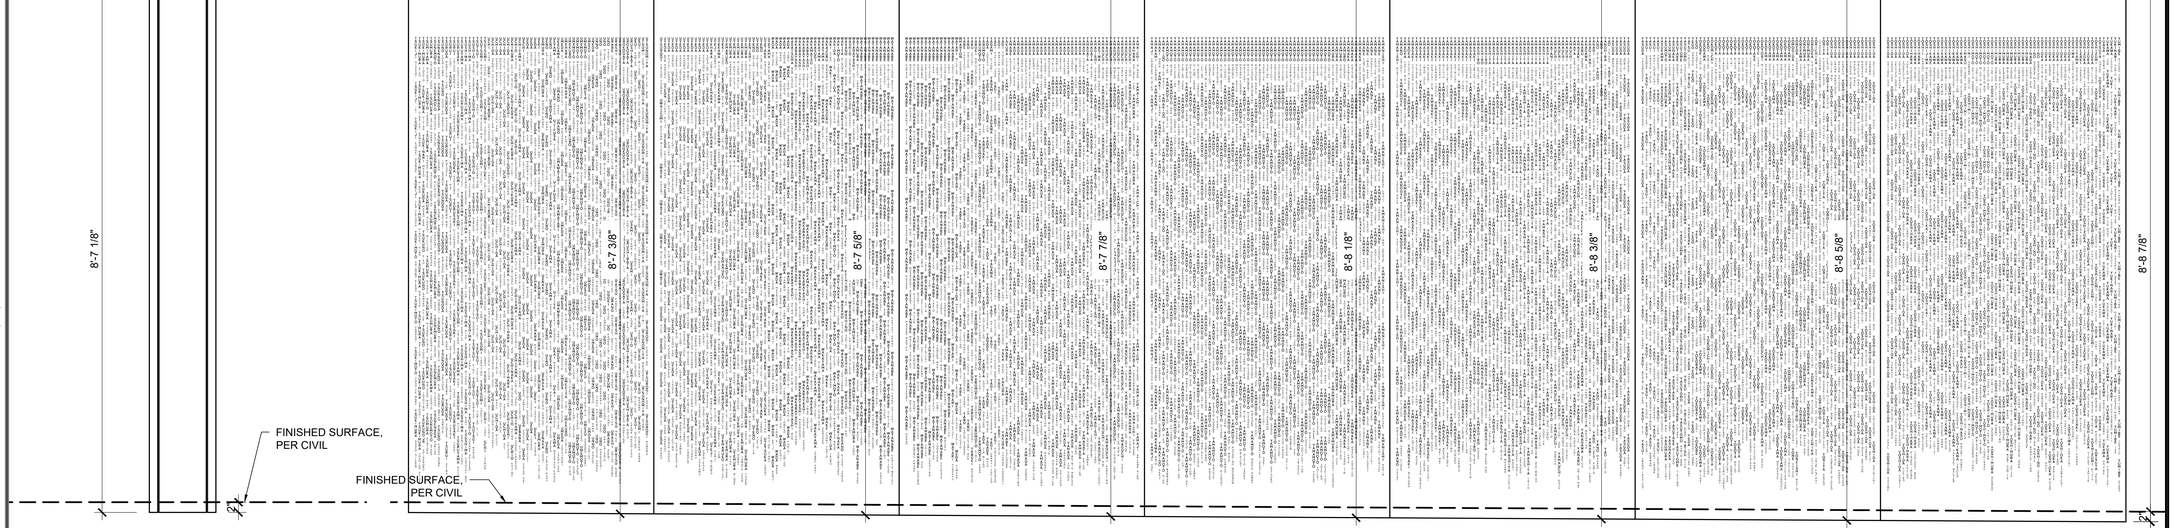

03 TULE LAKE SOUTH WALL ELEVATION
SCALE: 1" = 1'-0"

04 TULE LAKE EAST WALL ELEVATION
SCALE: 1" = 1'-0"

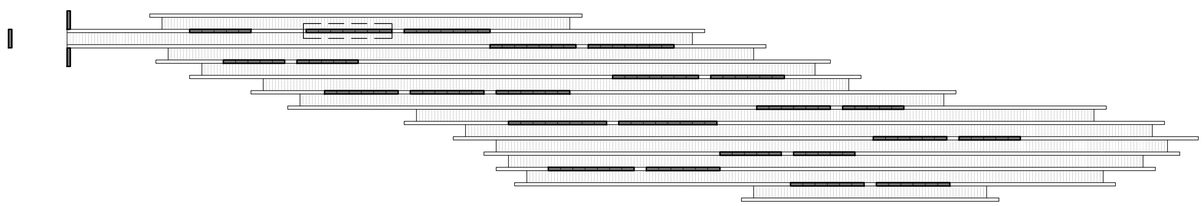

05 KEY PLAN
SCALE: 1/16" = 1'-0"

0' 6" 1' 2'

N

LEAD CONSULTANT

CHEE SALETTE
ARCHITECT + LANDSCAPE ARCHITECT
1625 SOUTH CENTRAL AVENUE, GLENDALE, CA 91204
TEL. 747.240.6926

SUB CONSULTANT

The ideas and designs represented by this drawing, are prepared by CHEE SALETTE and are for the sole use with the World War II Japanese American Incarceration Monument.

CHEE SALETTE shall retain all common law, statutory and other reserved rights including copyright. The design shall not be used by others for any other purpose.

STAMP

LICENSED ARCHITECT
TINA CHEE
28208
RENEWAL DATE 8/30/2027
STATE OF CALIFORNIA

REGULATORY APPROVALS

DRAWING ISSUANCE

NO.	ISSUE	DATE
1	PROGRESS	01/17/2025
2	100% SCHEMATIC DESIGN	01/31/2025
3	25% DESIGN DEVELOPMENT	02/21/2025
4	75% DESIGN DEVELOPMENT	04/25/2025
5	100% DESIGN DEVELOPMENT	10/09/2025
6	100% DESIGN DEVELOPMENT	11/07/2025
7	PLAN CHECK #01	12/23/2025
8	BID SET	03/22/2026

PROJECT NAME
WWII JAPANESE AMERICAN INCARCERATION MONUMENT
4045 190TH STREET
TORRANCE, CA 90504

TITLE
WALL ELEVATIONS - TULE LAKE

PROJECT
2024-16

SCALE
1" = 1'-0"

DATE

ORIGINAL SIZE: 30"x42"

SHEET NUMBER
A8.10

©CSAO,INC.

Z:\2024-16_WWII CAMP WALL\03-DWG\A8.10-WWIM_WALL ELEVATIONS_TULE LAKE_1.DWG - PLOTTED BY CSTCLS 11 ON 3/19/2026

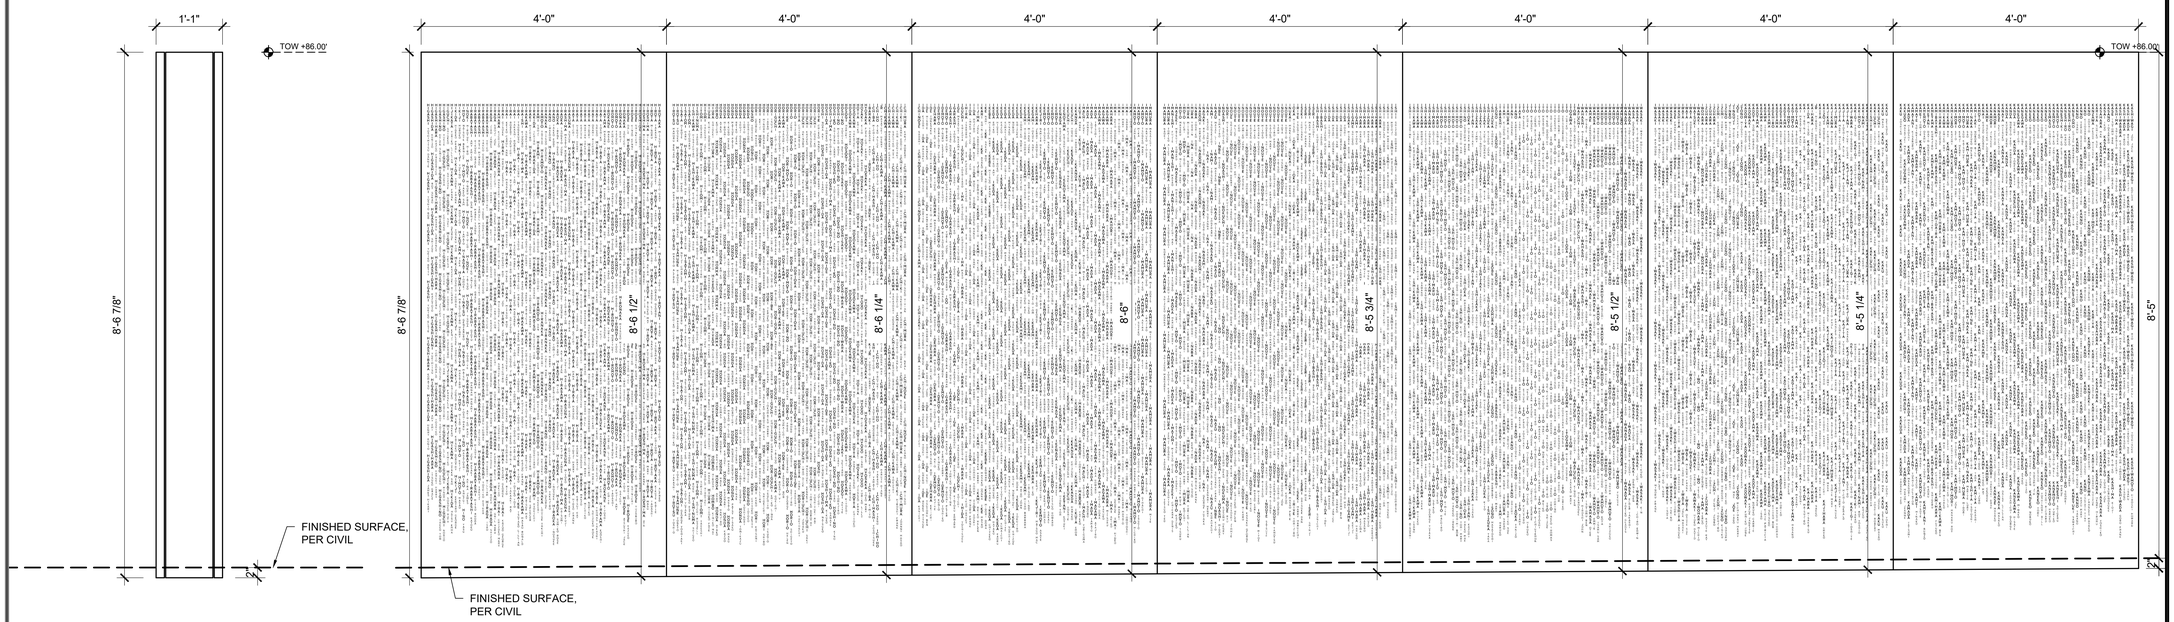

01 TULE LAKE NORTH WALL ELEVATION
SCALE: 1" = 1'-0"

02 TULE LAKE WEST WALL ELEVATION
SCALE: 1" = 1'-0"

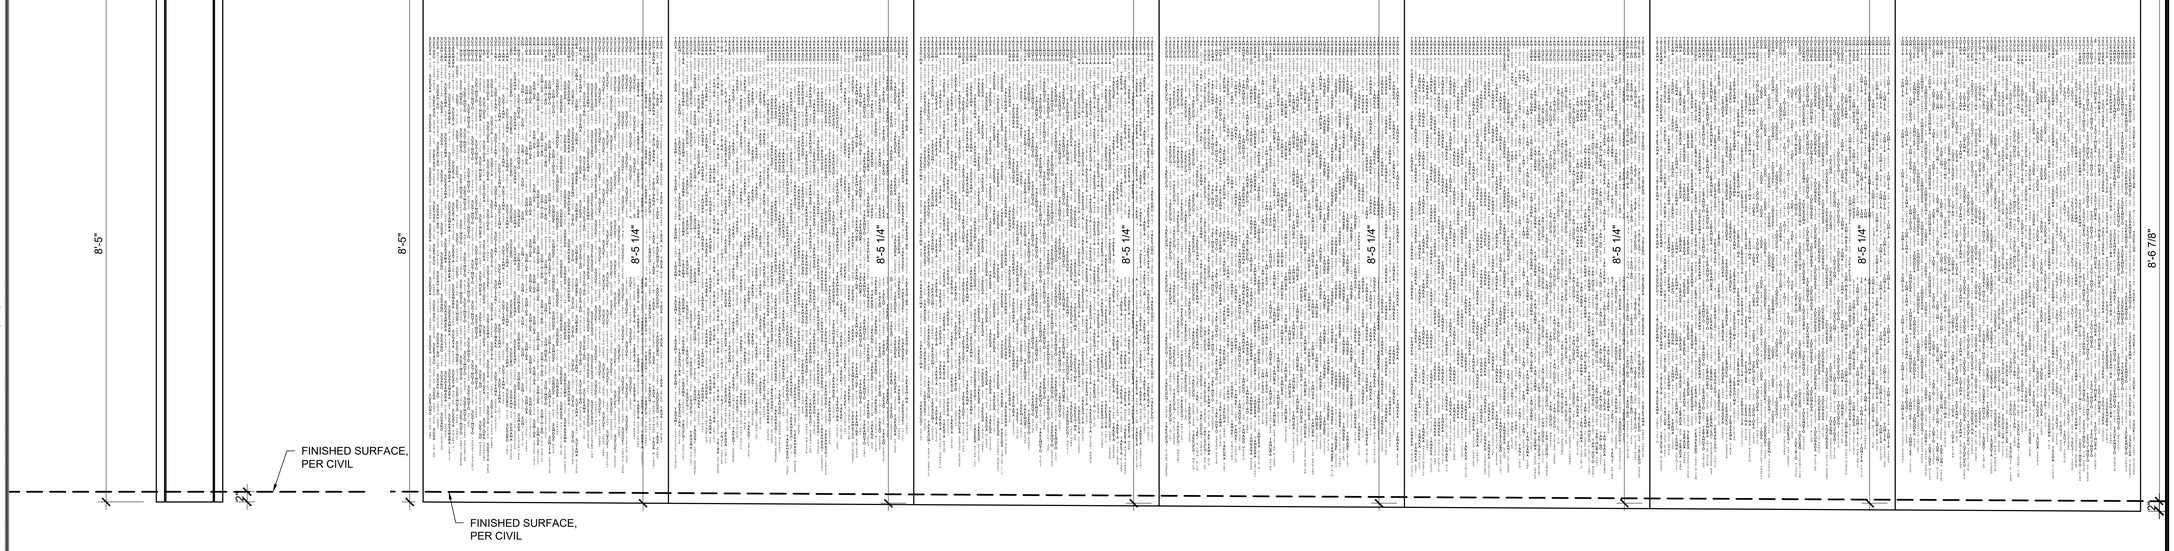

03 TULE LAKE SOUTH WALL ELEVATION
SCALE: 1" = 1'-0"

04 TULE LAKE EAST WALL ELEVATION
SCALE: 1" = 1'-0"

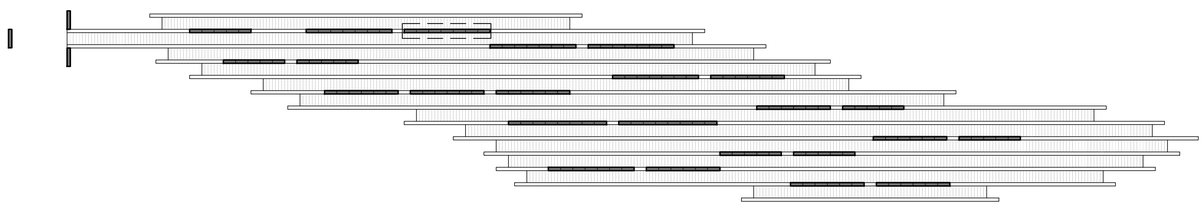

05 KEY PLAN
SCALE: 1/16" = 1'-0"

0' 6" 1' 2'

N

Z:\2024-16_WWII CAMP WALL\03-DWG\A8.11-WWIIM_WALL ELEVATIONS_TULE LAKE_2.DWG - PLOTTED BY CSTCLS 11 ON 3/19/2026

LEAD CONSULTANT

CHEE SALETTE
ARCHITECT + LANDSCAPE ARCHITECT
1625 SOUTH CENTRAL AVENUE, GLENDALE, CA 91204
TEL : 747.240.6926

SUB CONSULTANT

The ideas and designs represented by this drawing, are prepared by CHEE SALETTE and are for the sole use with the World War II Japanese American Incarceration Monument.

CHEE SALETTE shall retain all common law, statutory and other reserved rights including copyright. The design shall not be used by others for any other purpose.

STAMP

LICENSED ARCHITECT
TINA CHEE
28208
11/30/2027
RENEWAL DATE
STATE OF CALIFORNIA

REGULATORY APPROVALS

DRAWING ISSUANCE

NO.	ISSUE	DATE
1	PROGRESS	01/17/2025
2	100% SCHEMATIC DESIGN	01/31/2025
3	25% DESIGN DEVELOPMENT	02/21/2025
4	75% DESIGN DEVELOPMENT	04/25/2025
5	100% DESIGN DEVELOPMENT	10/09/2025
6	100% DESIGN DEVELOPMENT	11/07/2025
7	PLAN CHECK #01	12/23/2025
8	BID SET	03/22/2026

PROJECT NAME
WWII JAPANESE AMERICAN INCARCERATION MONUMENT
4045 190TH STREET
TORRANCE, CA 90504

TITLE
WALL ELEVATIONS - TULE LAKE

PROJECT
2024-16

SCALE
1" = 1'-0"

DATE

ORIGINAL SIZE: 30"x42"

SHEET NUMBER
A8.11

©CSAO,INC.

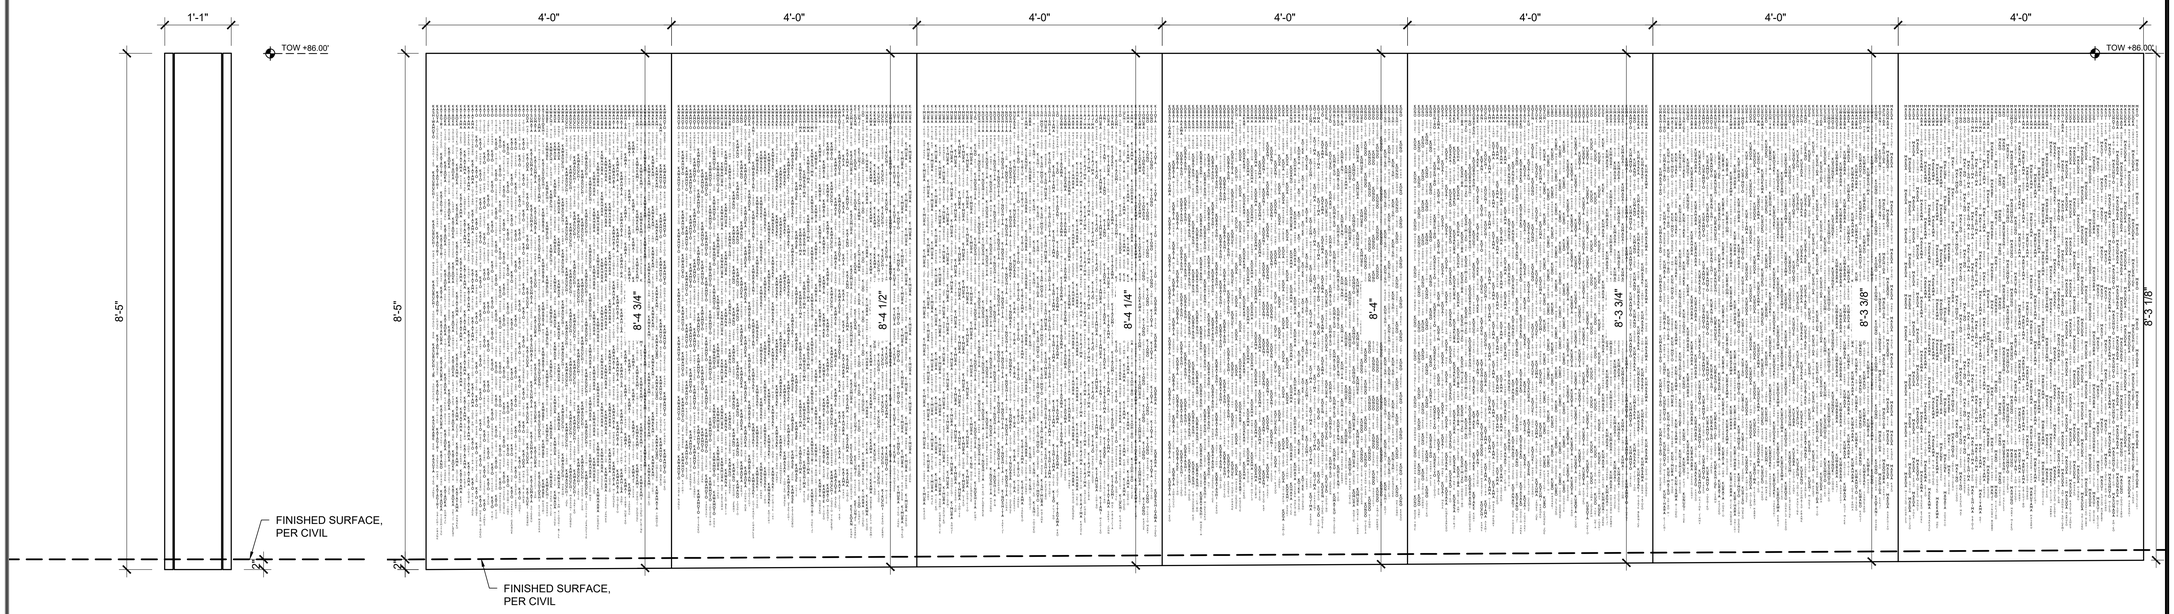

01 TULE LAKE NORTH WALL ELEVATION
SCALE: 1" = 1'-0"

02 TULE LAKE WEST WALL ELEVATION
SCALE: 1" = 1'-0"

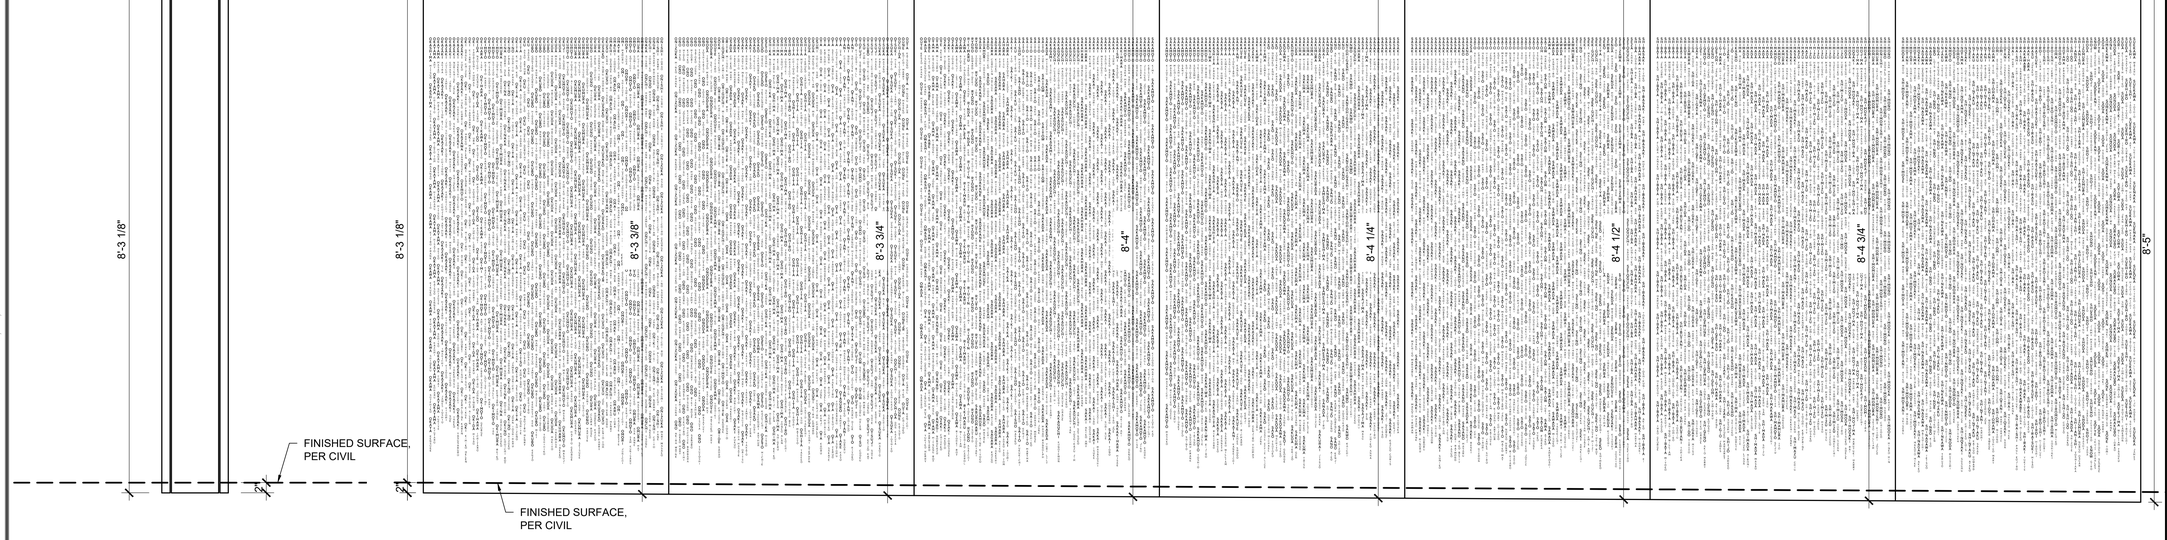

03 TULE LAKE SOUTH WALL ELEVATION
SCALE: 1" = 1'-0"

04 TULE LAKE EAST WALL ELEVATION
SCALE: 1" = 1'-0"

05 KEY PLAN
SCALE: 1/16" = 1'-0"

0' 6" 1' 2'

N

Z:\2024-16_WWII CAMP WALL\03-DWG\A812-WWIIM_WALL ELEVATIONS_TULE LAKE_3.DWG - PLOTTED BY CSTCLS 11 ON 3/19/2026

LEAD CONSULTANT

CHEE SALETTE
ARCHITECT + LANDSCAPE ARCHITECT
1625 SOUTH CENTRAL AVENUE, GLENDALE, CA 91204
TEL. 747.240.6926

SUB CONSULTANT

The ideas and designs represented by this drawing, are prepared by CHEE SALETTE and are for the sole use with the World War II Japanese American Incarceration Monument.

CHEE SALETTE shall retain all common law, statutory and other reserved rights including copyright. The design shall not be used by others for any other purpose.

STAMP

LICENSED ARCHITECT
TINA CHEE
28208
11/30/2027
RENEWAL DATE
STATE OF CALIFORNIA

REGULATORY APPROVALS

DRAWING ISSUANCE

NO.	ISSUE	DATE
1	PROGRESS	01/17/2025
2	100% SCHEMATIC DESIGN	01/31/2025
3	25% DESIGN DEVELOPMENT	02/21/2025
4	75% DESIGN DEVELOPMENT	04/25/2025
5	100% DESIGN DEVELOPMENT	10/09/2025
6	100% DESIGN DEVELOPMENT	11/07/2025
7	PLAN CHECK #01	12/23/2025
8	BID SET	03/22/2026

PROJECT NAME
WWII JAPANESE AMERICAN INCARCERATION MONUMENT
4045 190TH STREET
TORRANCE, CA 90504

TITLE
WALL ELEVATIONS - TULE LAKE

PROJECT
2024-16

SCALE
1" = 1'-0"

DATE

SHEET NUMBER
A8.12

ORIGINAL SIZE: 30"x42"

©CSAO,INC.

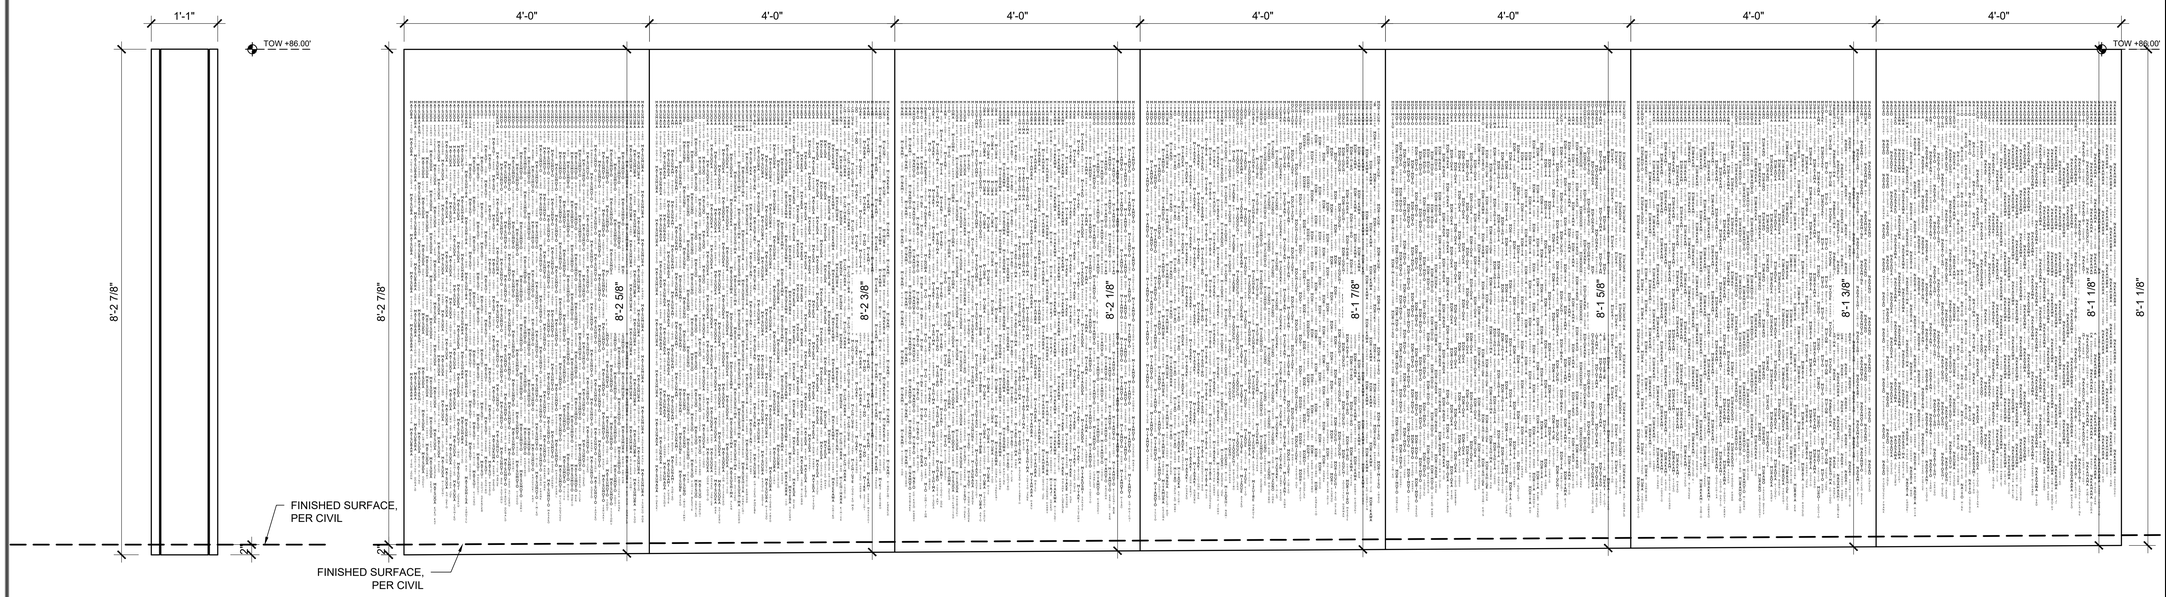

01 TULE LAKE NORTH WALL ELEVATION
SCALE: 1" = 1'-0"

02 TULE LAKE WEST WALL ELEVATION
SCALE: 1" = 1'-0"

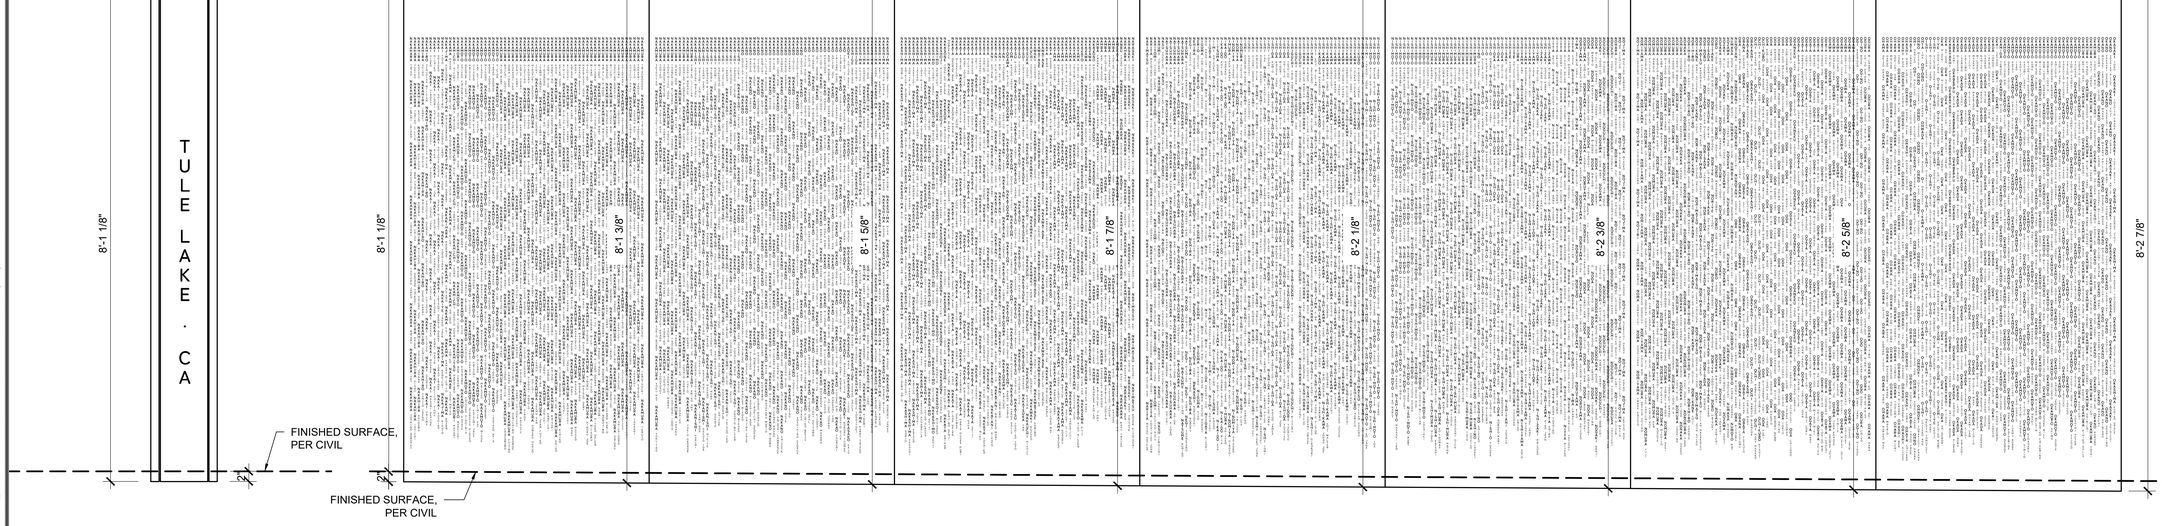

03 TULE LAKE SOUTH WALL ELEVATION
SCALE: 1" = 1'-0"

02 TULE LAKE EAST WALL ELEVATION
SCALE: 1" = 1'-0"

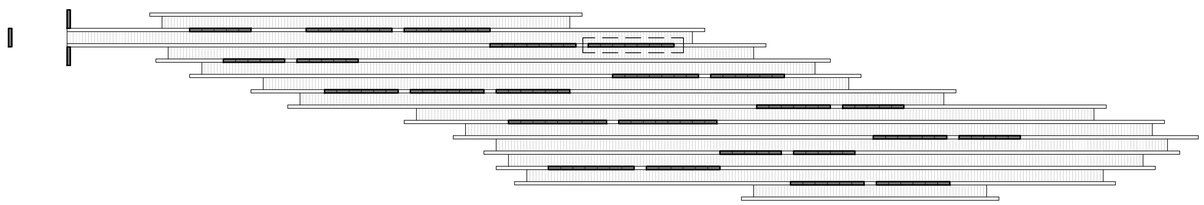

05 KEY PLAN
SCALE: 1/16" = 1'-0"

0' 6" 1' 2'

N

Z:\2024-16_WWII CAMP WALL\03-DWG\A8.13-WWIM_WALL ELEVATIONS_TULE LAKE_4.DWG - PLOTTED BY CSTCLS 11 ON 3/19/2026

LEAD CONSULTANT

CHEE SALETTE
ARCHITECT + LANDSCAPE ARCHITECT
1625 SOUTH CENTRAL AVENUE, GLENDALE, CA 91204
TEL. 747.240.6926

SUB CONSULTANT

The ideas and designs represented by this drawing, are prepared by CHEE SALETTE and are for the sole use with the World War II Japanese American Incarceration Monument.

CHEE SALETTE shall retain all common law, statutory and other reserved rights including copyright. The design shall not be used by others for any other purpose.

STAMP

LICENSED ARCHITECT
TINA CHEE
28208
11/30/2027
RENEWAL DATE
STATE OF CALIFORNIA

REGULATORY APPROVALS

DRAWING ISSUANCE

NO.	ISSUE	DATE
1	PROGRESS	01/17/2025
2	100% SCHEMATIC DESIGN	01/31/2025
3	25% DESIGN DEVELOPMENT	02/21/2025
4	75% DESIGN DEVELOPMENT	04/25/2025
5	100% DESIGN DEVELOPMENT	10/09/2025
6	100% DESIGN DEVELOPMENT	11/07/2025
7	PLAN CHECK #01	12/23/2025
8	BID SET	03/22/2026

PROJECT NAME
WWII JAPANESE AMERICAN INCARCERATION MONUMENT
4045 190TH STREET
TORRANCE, CA 90504

TITLE
WALL ELEVATIONS - TULE LAKE

PROJECT
2024-16

SCALE
1" = 1'-0"

DATE

SHEET NUMBER
A8.13

ORIGINAL SIZE: 30"x42"

©CSAO,INC.

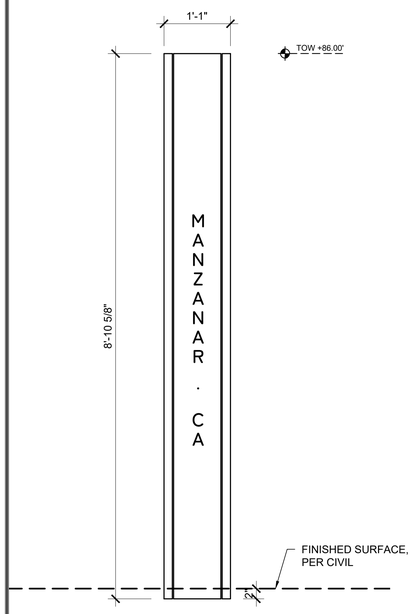

01 MANZANAR NORTH WALL ELEVATION
SCALE: 1" = 1'-0"

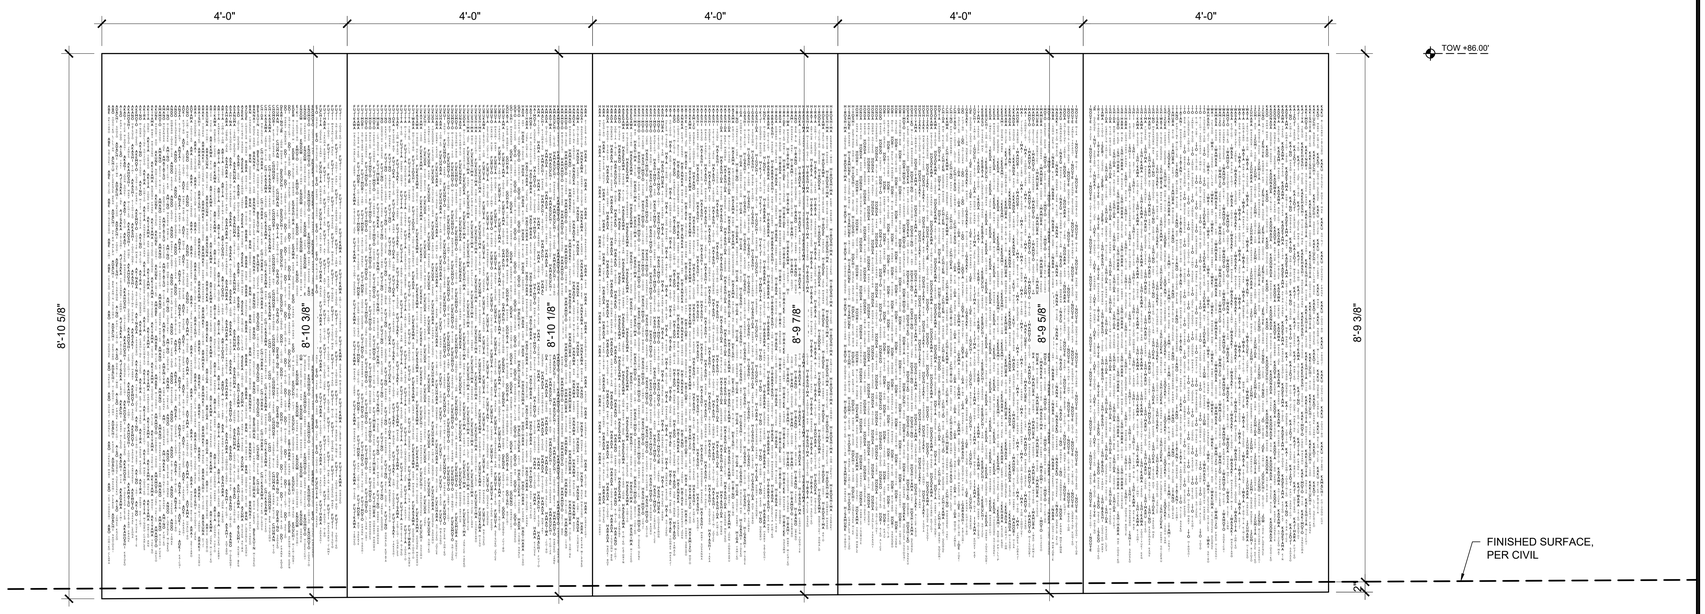

02 MANZANAR WEST WALL ELEVATION
SCALE: 1" = 1'-0"

03 MANZANAR SOUTH WALL ELEVATION
SCALE: 1" = 1'-0"

04 MANZANAR EAST WALL ELEVATION
SCALE: 1" = 1'-0"

05 KEY PLAN
SCALE: 1/16" = 1'-0"

Z:\2024-16_WWII CAMP WALL\03-DWG\A8.15-WWIM_WALL ELEVATIONS_MANZANAR_1.DWG - PLOTTED BY CSTCLS 11 ON 3/20/2026

LEAD CONSULTANT

CHEE SALETTE
ARCHITECT + LANDSCAPE ARCHITECT
1625 SOUTH CENTRAL AVENUE, GLENDALE, CA 91204
TEL. 747.240.6926

SUB CONSULTANT

The ideas and designs represented by this drawing, are prepared by CHEE SALETTE and are for the sole use with the World War II Japanese American Incarceration Monument.

CHEE SALETTE shall retain all common law, statutory and other reserved rights including copyright. The design shall not be used by others for any other purpose.

STAMP

LICENSED ARCHITECT
TINA CHEE
28208
3/30/2027
RENEWAL
DATE
STATE OF CALIFORNIA

REGULATORY APPROVALS

DRAWING ISSUANCE

NO.	ISSUE	DATE
1	PROGRESS	01/17/2025
2	100% SCHEMATIC DESIGN	01/31/2025
3	25% DESIGN DEVELOPMENT	02/21/2025
4	75% DESIGN DEVELOPMENT	04/25/2025
5	100% DESIGN DEVELOPMENT	10/09/2025
6	100% DESIGN DEVELOPMENT	11/07/2025
7	PLAN CHECK #01	12/23/2025
8	BID SET	03/22/2026

PROJECT NAME
WWII JAPANESE AMERICAN INCARCERATION MONUMENT
4045 190TH STREET
TORRANCE, CA 90504

TITLE
WALL ELEVATINS - MANZANAR

PROJECT
2024-16
SCALE
1" = 1'-0"
DATE

SHEET NUMBER
A8.15

ORIGINAL SIZE: 30"x42"

©CSAO,INC.

0' 6" 1' 2'

N

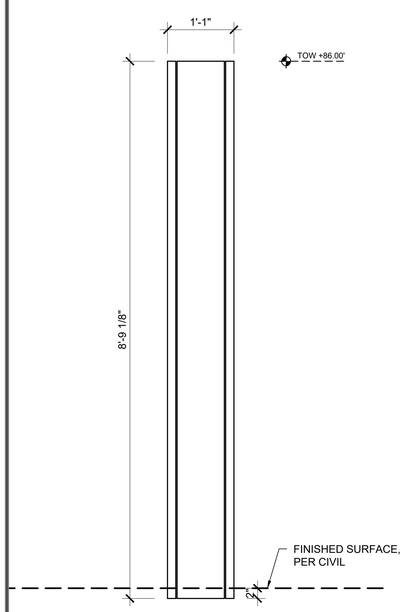

01 MANZANAR NORTH WALL ELEVATION

SCALE: 1" = 1'-0"

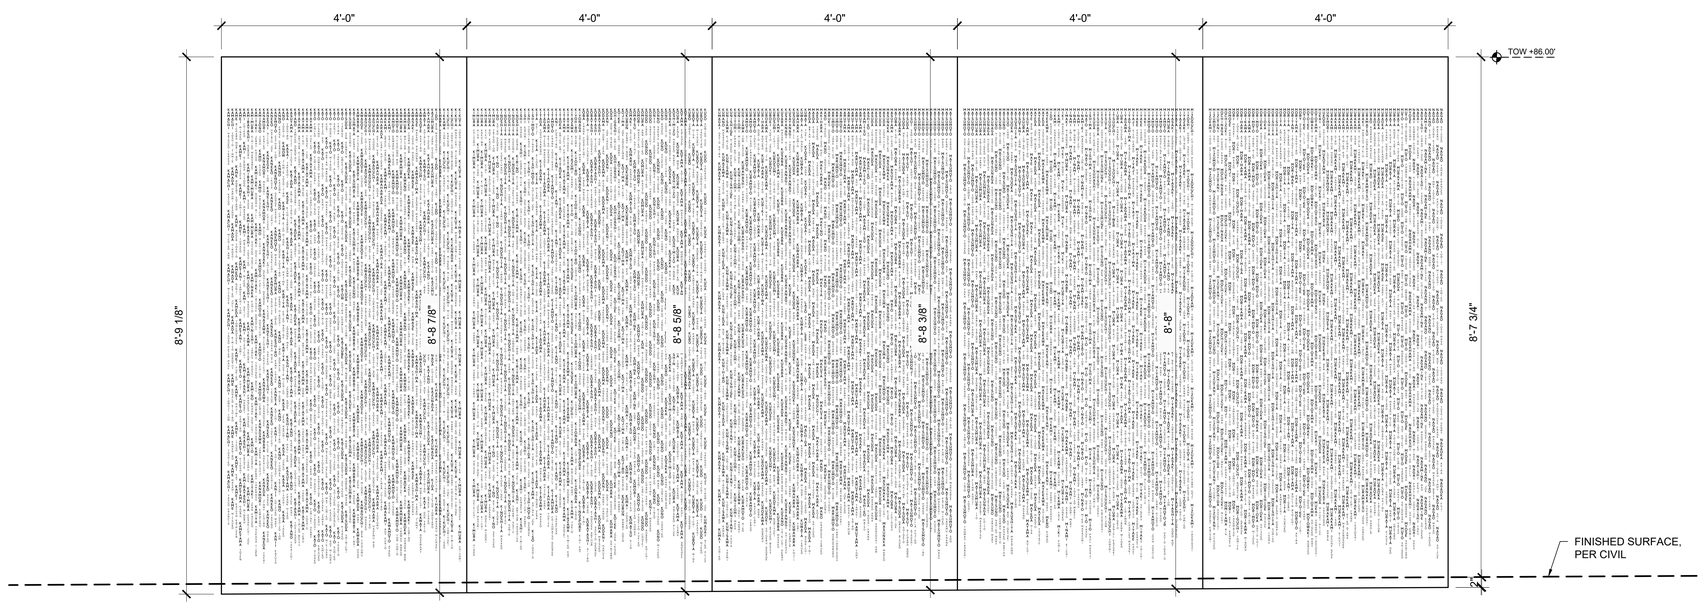

02 MANZANAR WEST WALL ELEVATION

SCALE: 1" = 1'-0"

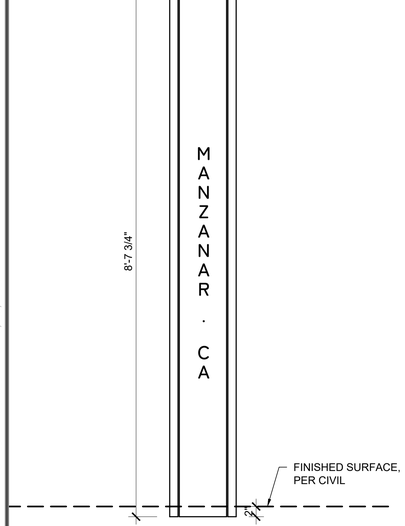

03 MANZANAR SOUTH WALL ELEVATION

SCALE: 1" = 1'-0"

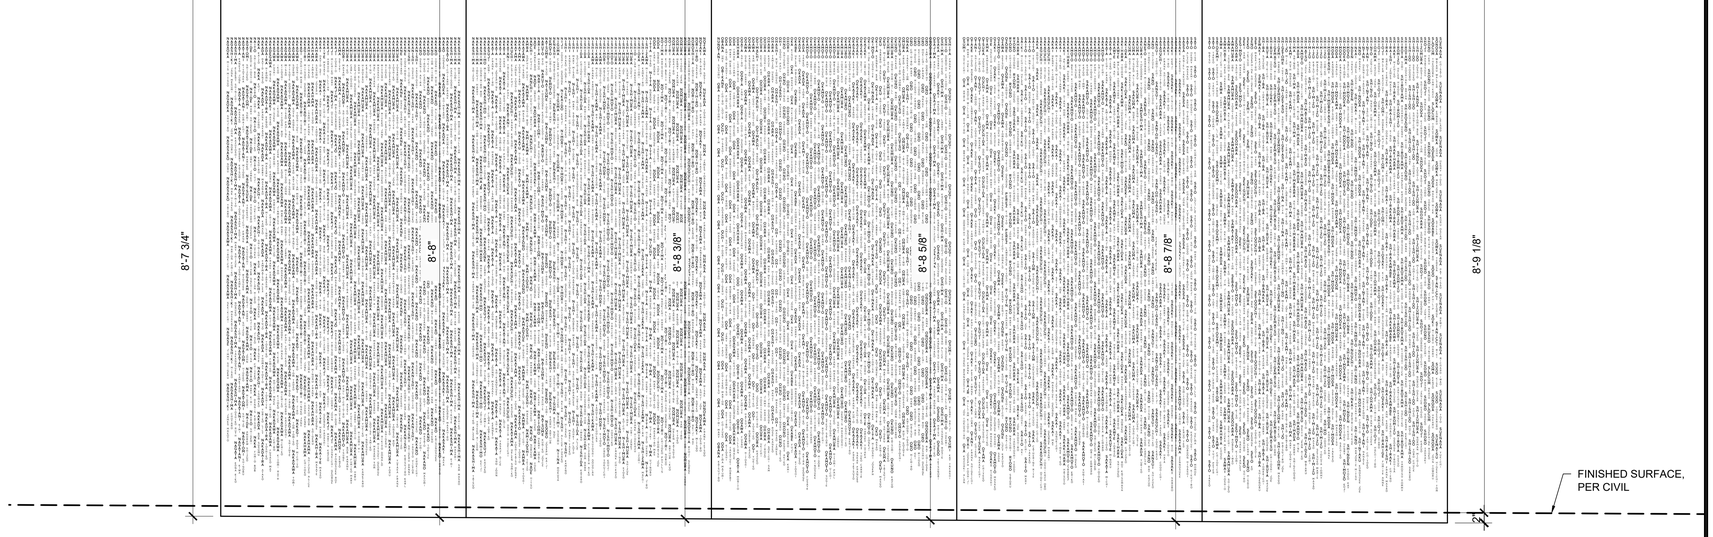

04 MANZANAR EAST WALL ELEVATION

SCALE: 1" = 1'-0"

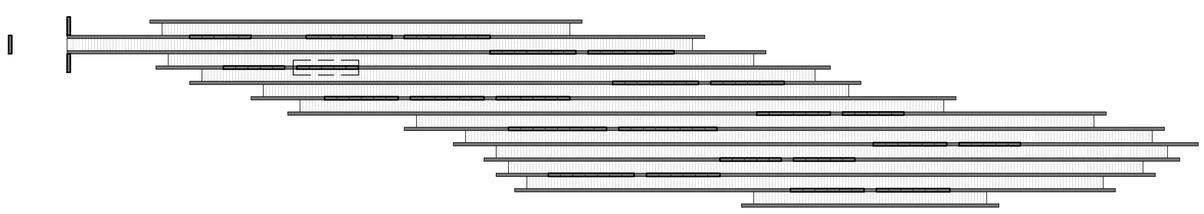

05 KEY PLAN

SCALE: 1/16" = 1'-0"

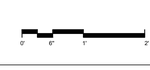

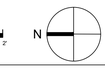

LEAD CONSULTANT

CHEE SALETTE
ARCHITECT + LANDSCAPE ARCHITECT
1625 SOUTH CENTRAL AVENUE, GLENDALE, CA 91204
TEL. 747.240.6926

SUB CONSULTANT

The ideas and designs represented by this drawing, are prepared by CHEE SALETTE and are for the sole use with the World War II Japanese American Incarceration Monument.

CHEE SALETTE shall retain all common law, statutory and other reserved rights including copyright. The design shall not be used by others for any other purpose.

STAMP

REGULATORY APPROVALS

DRAWING ISSUANCE

NO.	ISSUE	DATE
1	PROGRESS	01/17/2025
2	100% SCHEMATIC DESIGN	01/31/2025
3	25% DESIGN DEVELOPMENT	02/21/2025
4	75% DESIGN DEVELOPMENT	04/25/2025
5	100% DESIGN DEVELOPMENT	10/09/2025
6	100% DESIGN DEVELOPMENT	11/07/2025
7	PLAN CHECK #01	12/23/2025
8	BID SET	03/22/2026

PROJECT NAME

WWII JAPANESE AMERICAN INCARCERATION MONUMENT

4045 190TH STREET
TORRANCE, CA 90504

TITLE

WALL ELEVATIONS - MANZANAR

PROJECT
2024-16

SCALE
1" = 1'-0"

DATE

ORIGINAL SIZE: 30"x42"

SHEET NUMBER

A8.16

©CSAO,INC.

Z:\2024-16_WWII CAMP WALL\03-DWG\A8.16-WWIM_WALL ELEVATIONS_MANZANAR_2.DWG - PLOTTED BY CSTCLS 11 ON 3/20/2026

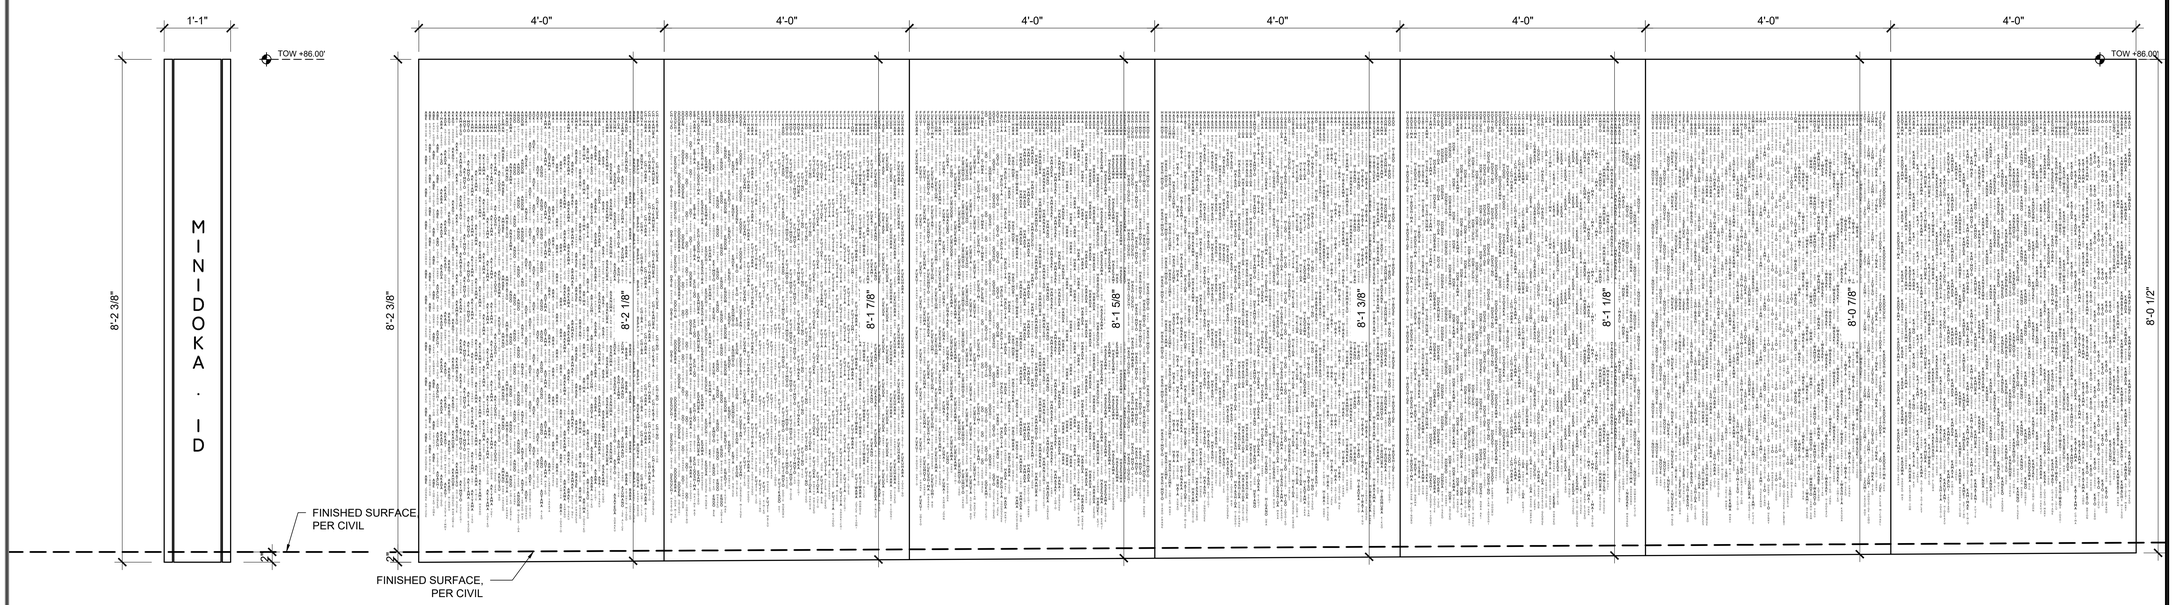

01 MINIDOKA NORTH WALL ELEVATION
SCALE: 1" = 1'-0"

02 MINIDOKA WEST WALL ELEVATION
SCALE: 1" = 1'-0"

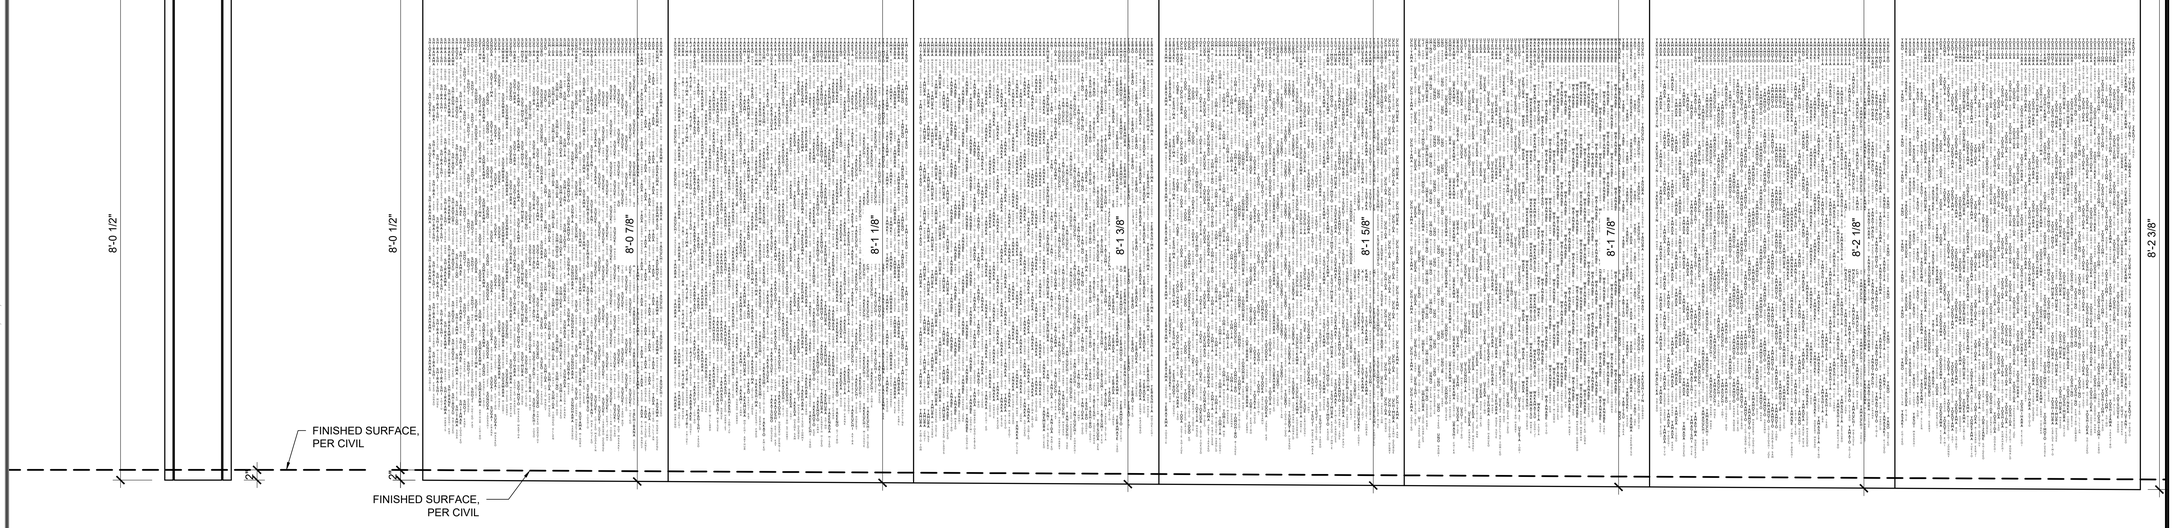

03 MINIDOKA SOUTH WALL ELEVATION
SCALE: 1" = 1'-0"

04 MINIDOKA EAST WALL ELEVATION
SCALE: 1" = 1'-0"

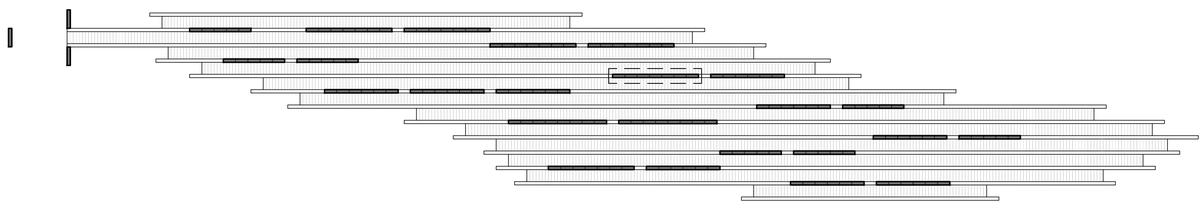

05 KEY PLAN
SCALE: 1/16" = 1'-0"

0' 6" 1' 2'

N

Z:\2024-16_WWII CAMP WALL\03-DWG\A8.20-WWIM_WALL ELEVATIONS_MINIDOKA_1.DWG - PLOTTED BY CSTCLS 11 ON 3/19/2026

LEAD CONSULTANT

CHEE SALETTE
ARCHITECT + LANDSCAPE ARCHITECT
1625 SOUTH CENTRAL AVENUE, GLENDALE, CA 91204
TEL. 747.240.6926

SUB CONSULTANT

The ideas and designs represented by this drawing, are prepared by CHEE SALETTE and are for the sole use with the World War II Japanese American Incarceration Monument.

CHEE SALETTE shall retain all common law, statutory and other reserved rights including copyright. The design shall not be used by others for any other purpose.

STAMP

LICENSED ARCHITECT
TINA CHEE
28208
10/30/2027
RENEWAL DATE
STATE OF CALIFORNIA

REGULATORY APPROVALS

DRAWING ISSUANCE

NO.	ISSUE	DATE
1	PROGRESS	01/17/2025
2	100% SCHEMATIC DESIGN	01/31/2025
3	25% DESIGN DEVELOPMENT	02/21/2025
4	75% DESIGN DEVELOPMENT	04/25/2025
5	100% DESIGN DEVELOPMENT	10/09/2025
6	100% DESIGN DEVELOPMENT	11/07/2025
7	PLAN CHECK #01	12/23/2025
8	BID SET	03/22/2026

PROJECT NAME
WWII JAPANESE AMERICAN INCARCERATION MONUMENT
4045 190TH STREET
TORRANCE, CA 90504

TITLE
WALL ELEVATIONS - MINIDOKA

PROJECT
2024-16

SCALE
1" = 1'-0"

DATE

SHEET NUMBER
A8.20

ORIGINAL SIZE: 30"x42"

©CSAO,INC.

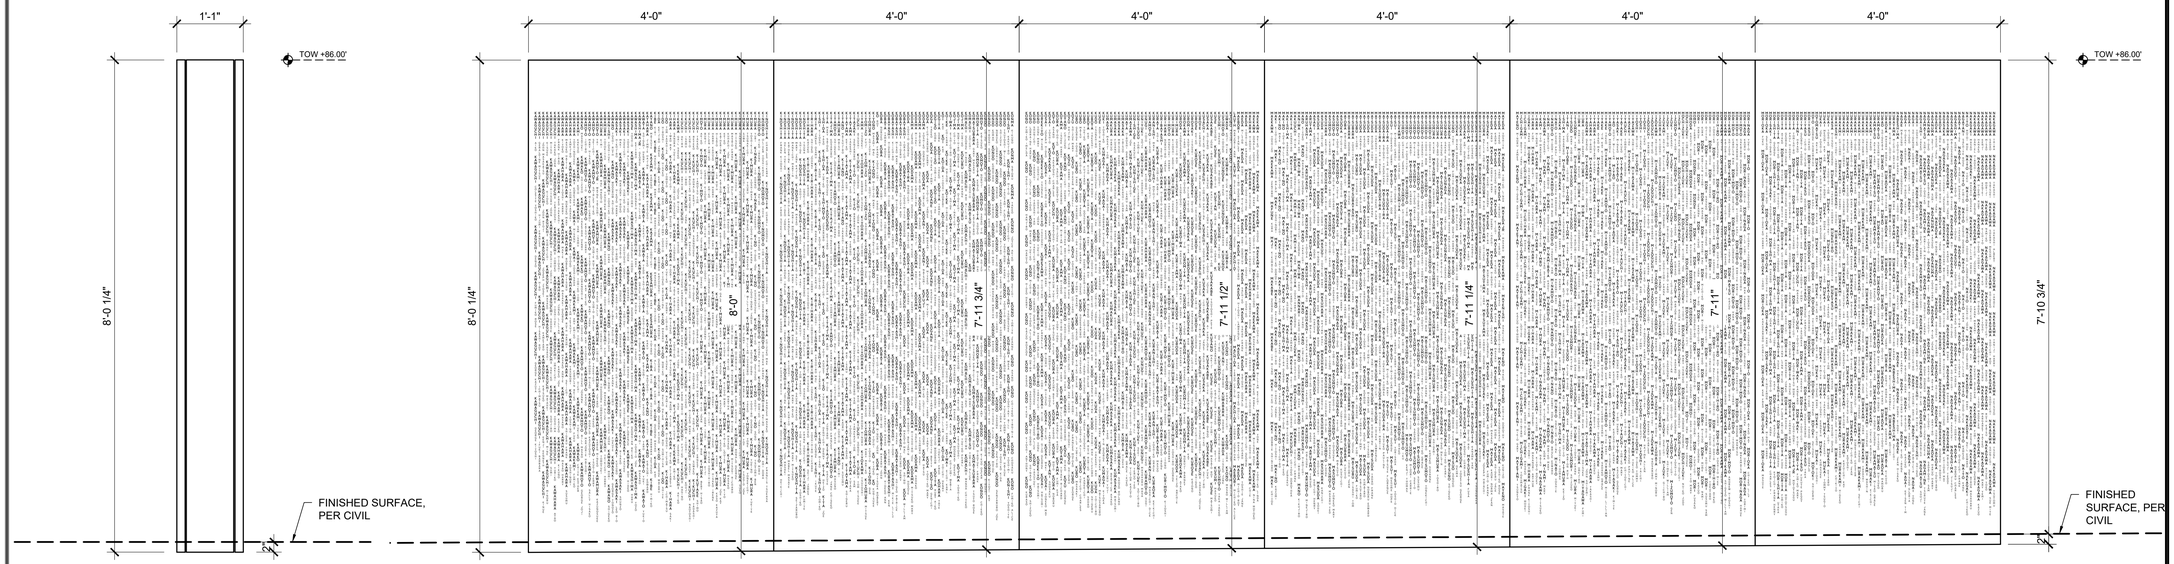

01 MINIDOKA NORTH WALL ELEVATION
SCALE: 1" = 1'-0"

02 MINIDOKA WEST WALL ELEVATION
SCALE: 1" = 1'-0"

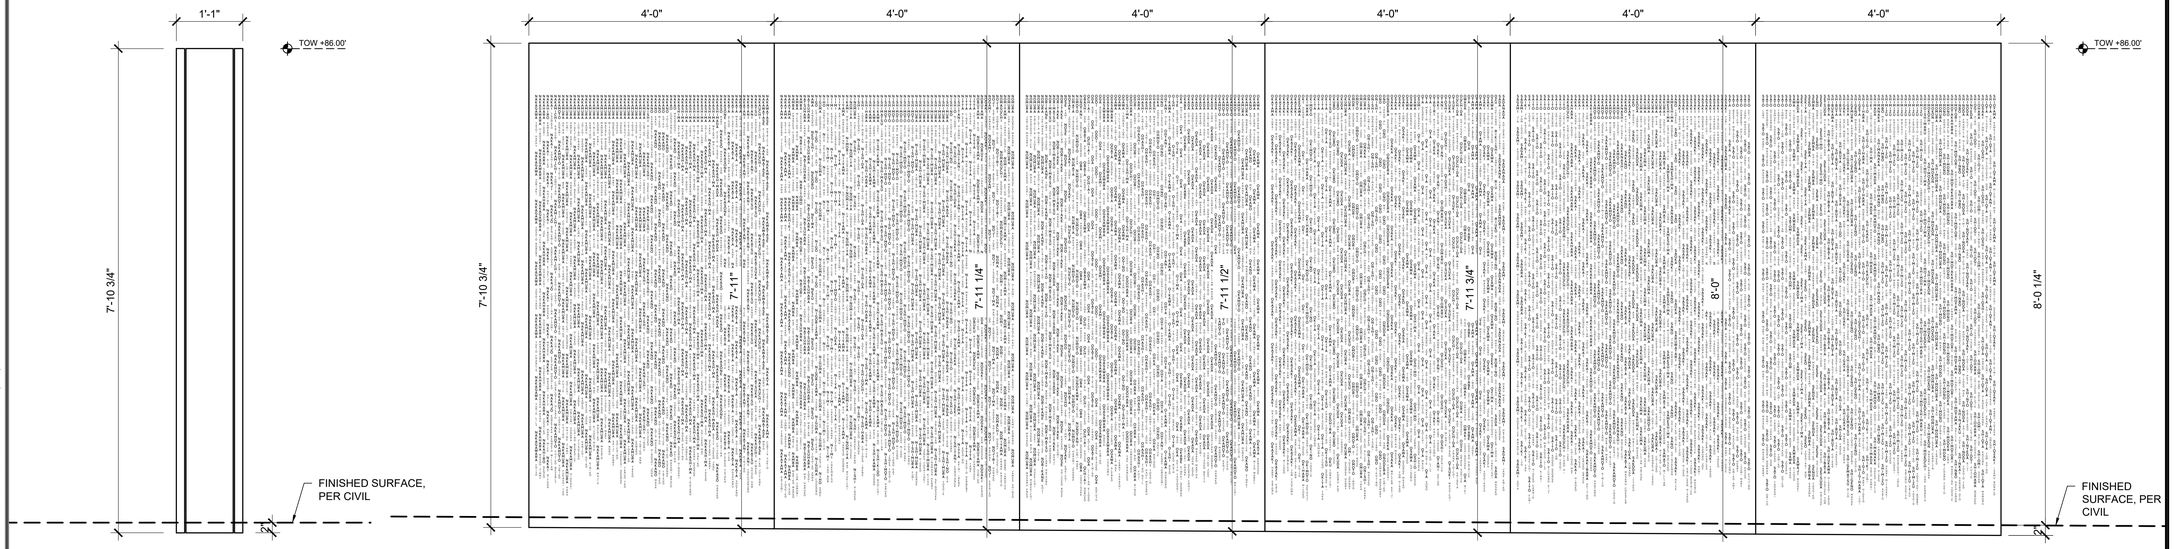

03 MINIDOKA SOUTH WALL ELEVATION
SCALE: 1" = 1'-0"

04 MINIDOKA EAST WALL ELEVATION
SCALE: 1" = 1'-0"

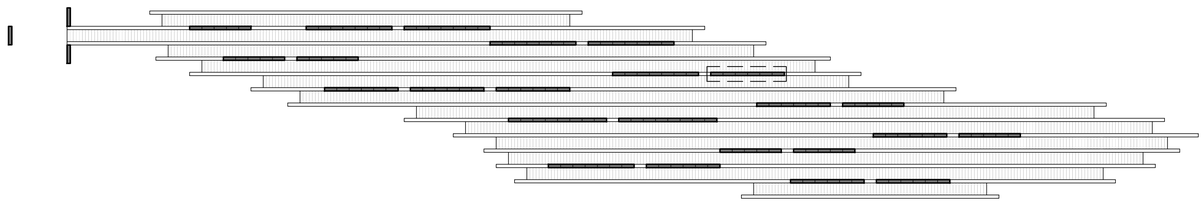

05 KEY PLAN
SCALE: 1/16" = 1'-0"

0' 6" 1' 2'

N

LEAD CONSULTANT

CHEE SALETTE
ARCHITECT + LANDSCAPE ARCHITECT
1625 SOUTH CENTRAL AVENUE, GLENDALE, CA 91204
TEL : 747.240.6926

SUB CONSULTANT

The ideas and designs represented by this drawing, are prepared by CHEE SALETTE and are for the sole use with the World War II Japanese American Incarceration Monument.

CHEE SALETTE shall retain all common law, statutory and other reserved rights including copyright. The design shall not be used by others for any other purpose.

STAMP

LICENSED ARCHITECT
TINA CHEE
28208
11/30/2027
RENEWAL DATE
STATE OF CALIFORNIA

REGULATORY APPROVALS

DRAWING ISSUANCE

NO.	ISSUE	DATE
1	PROGRESS	01/17/2025
2	100% SCHEMATIC DESIGN	01/31/2025
3	25% DESIGN DEVELOPMENT	02/21/2025
4	75% DESIGN DEVELOPMENT	04/25/2025
5	100% DESIGN DEVELOPMENT	10/09/2025
6	100% DESIGN DEVELOPMENT	11/07/2025
7	PLAN CHECK #01	12/23/2025
8	BID SET	03/22/2026

PROJECT NAME
WWII JAPANESE AMERICAN INCARCERATION MONUMENT
4045 190TH STREET
TORRANCE, CA 90504

TITLE
WALL ELEVATIONS - MINIDOKA

PROJECT
2024-16

SCALE
1" = 1'-0"

DATE

ORIGINAL SIZE: 30"x42"

SHEET NUMBER
A8.21

©CSAO,INC.

Z:\2024-16_WWII CAMP WALL\03-DWG\A8.21-WWIM_WALL ELEVATIONS_MINIDOKA_2.DWG - PLOTTED BY CSTOLS 11 ON 3/19/2026

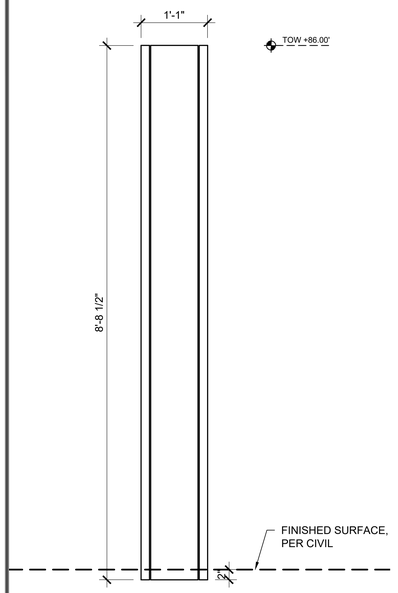

01 POSTON NORTH WALL ELEVATION
SCALE: 1" = 1'-0"

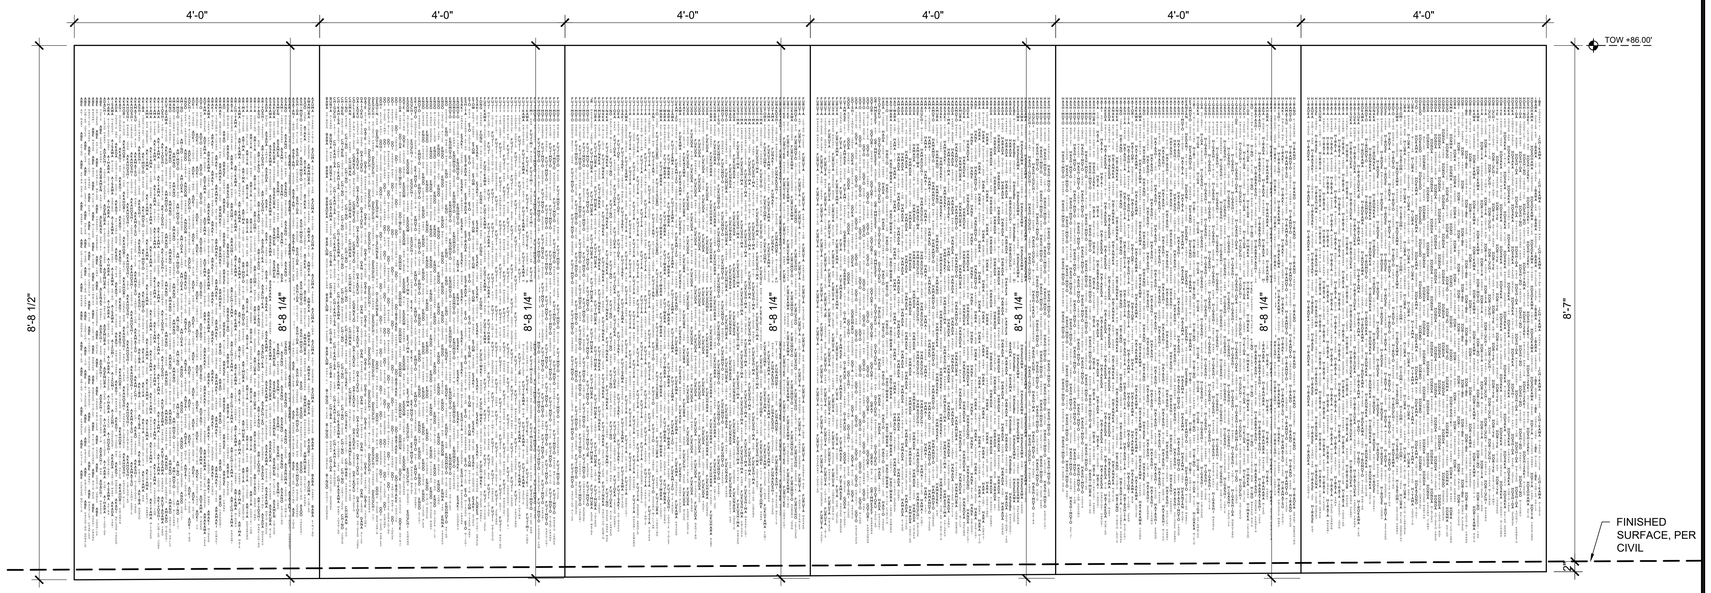

02 POSTON WEST WALL ELEVATION
SCALE: 1" = 1'-0"

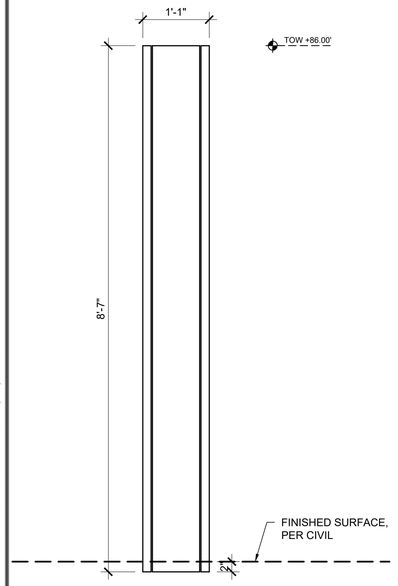

03 POSTON SOUTH WALL ELEVATION
SCALE: 1" = 1'-0"

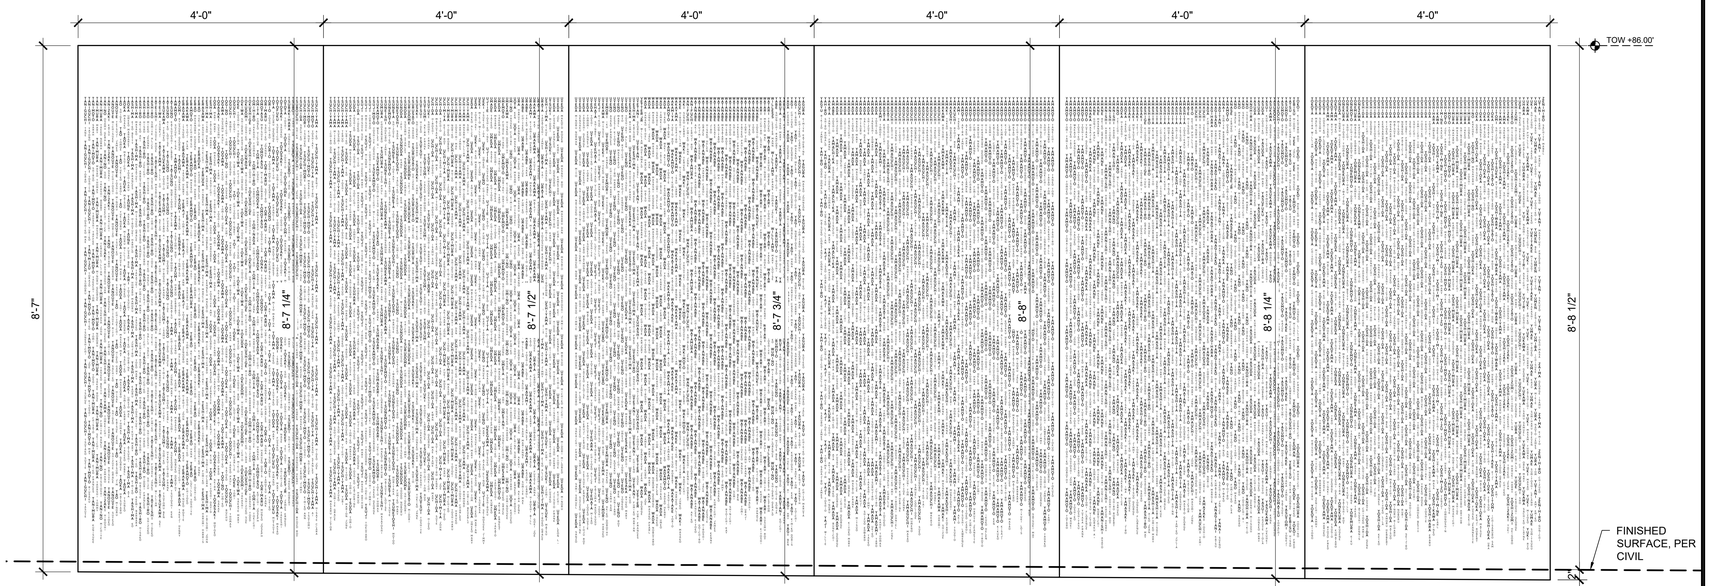

04 POSTON EAST WALL ELEVATION
SCALE: 1" = 1'-0"

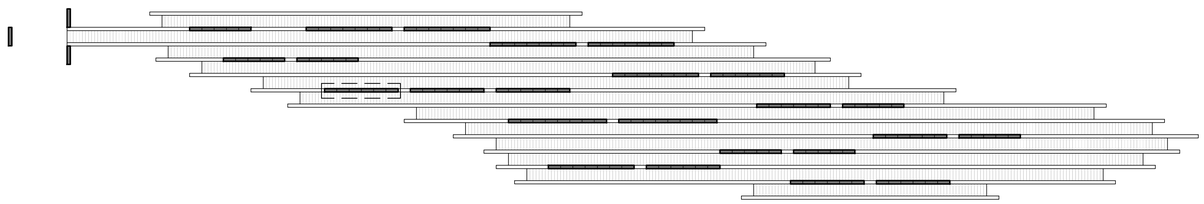

05 KEY PLAN
SCALE: 1/16" = 1'-0"

LEAD CONSULTANT

CHEE SALETTE
ARCHITECT + LANDSCAPE ARCHITECT
1625 SOUTH CENTRAL AVENUE, GLENDALE, CA 91204
TEL : 747.240.6926

SUB CONSULTANT

The ideas and designs represented by this drawing, are prepared by CHEE SALETTE and are for the sole use with the World War II Japanese American Incarceration Monument.

CHEE SALETTE shall retain all common law, statutory and other reserved rights including copyright. The design shall not be used by others for any other purpose.

STAMP

LICENSED ARCHITECT
TINA CHEE
28208
11/30/2027
RENEWAL DATE
STATE OF CALIFORNIA

REGULATORY APPROVALS

DRAWING ISSUANCE

NO.	ISSUE	DATE
1	PROGRESS	01/17/2025
2	100% SCHEMATIC DESIGN	01/31/2025
3	25% DESIGN DEVELOPMENT	02/21/2025
4	75% DESIGN DEVELOPMENT	04/25/2025
5	100% DESIGN DEVELOPMENT	10/09/2025
6	100% DESIGN DEVELOPMENT	11/07/2025
7	PLAN CHECK #01	12/23/2025
8	BID SET	03/22/2026

PROJECT NAME
WWII JAPANESE AMERICAN INCARCERATION MONUMENT
4045 190TH STREET
TORRANCE, CA 90504

TITLE
WALL ELEVATIONS - POSTON

PROJECT
2024-16

SCALE
1" = 1'-0"

DATE

SHEET NUMBER
A8.25

ORIGINAL SIZE: 30"x42"

©CSAO,INC.

Z:\2024-16_WWII CAMP WALL\03-DWG\A8.25-WWIIM_WALL ELEVATIONS_POSTON_1.DWG - PLOTTED BY CSTOLS 11 ON 3/19/2026

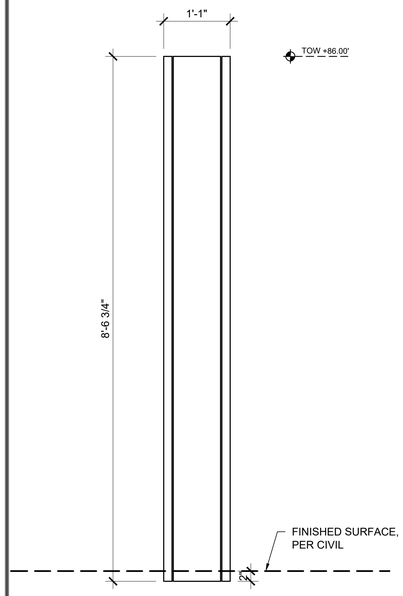

01 POSTON NORTH WALL ELEVATION
SCALE: 1" = 1'-0"

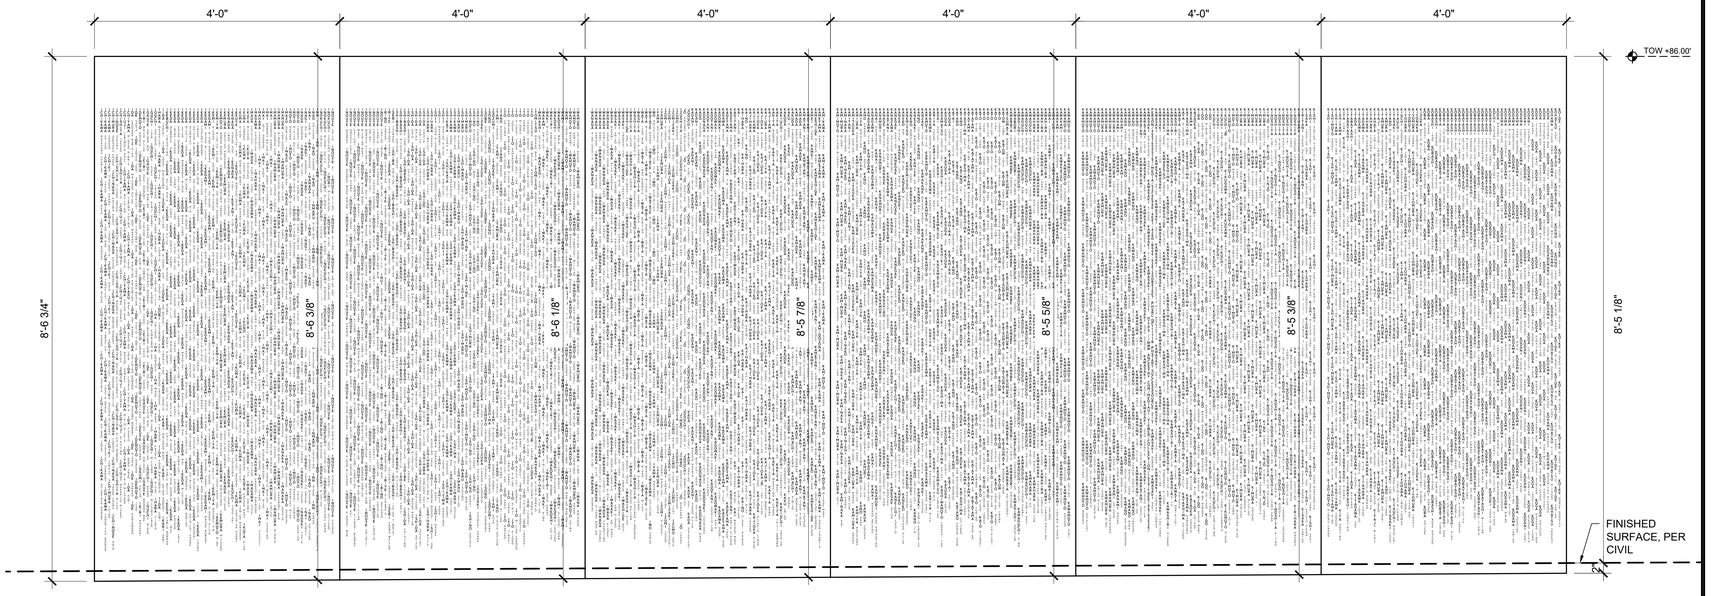

02 POSTON WEST WALL ELEVATION
SCALE: 1" = 1'-0"

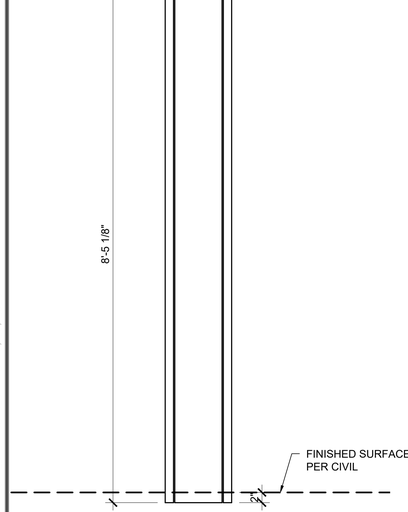

03 POSTON SOUTH WALL ELEVATION
SCALE: 1" = 1'-0"

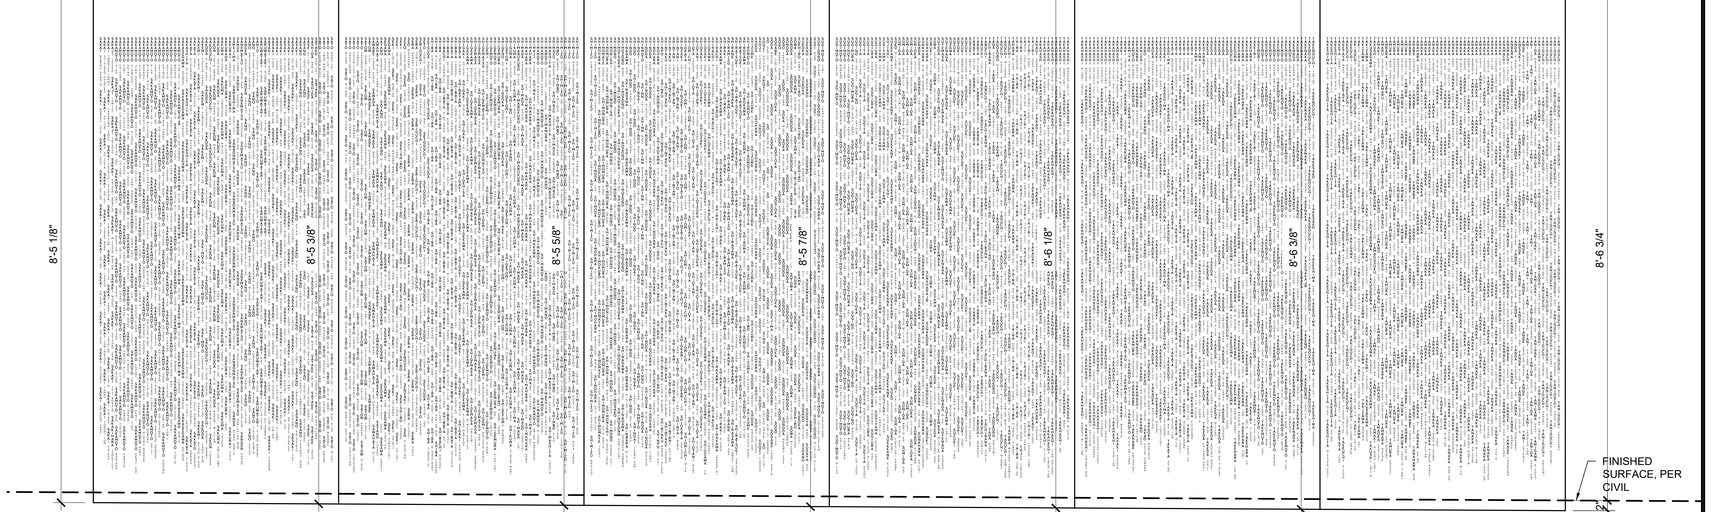

04 POSTON EAST WALL ELEVATION
SCALE: 1" = 1'-0"

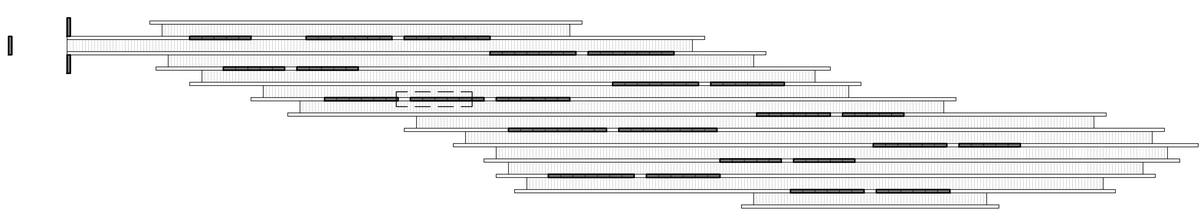

05 KEY PLAN
SCALE: 1/16" = 1'-0"

N

Z:\2024-16_WWII CAMP WALL\03-DWG\A8.26-WWIM_WALL ELEVATIONS_POSTON_2.DWG - PLOTTED BY CSTOLS 11 ON 3/20/2026

LEAD CONSULTANT

CHEE SALETTE
ARCHITECT + LANDSCAPE ARCHITECT
1625 SOUTH CENTRAL AVENUE, GLENDALE, CA 91204
TEL. 747.240.6926

SUB CONSULTANT

The ideas and designs represented by this drawing, are prepared by CHEE SALETTE and are for the sole use with the World War II Japanese American Incarceration Monument.

CHEE SALETTE shall retain all common law, statutory and other reserved rights including copyright. The design shall not be used by others for any other purpose.

STAMP

LICENSED ARCHITECT
TINA CHEE
28208
Tina
11/30/2027
RENEWAL DATE
STATE OF CALIFORNIA

REGULATORY APPROVALS

DRAWING ISSUANCE

NO.	ISSUE	DATE
1	PROGRESS	01/17/2025
2	100% SCHEMATIC DESIGN	01/31/2025
3	25% DESIGN DEVELOPMENT	02/21/2025
4	75% DESIGN DEVELOPMENT	04/25/2025
5	100% DESIGN DEVELOPMENT	10/09/2025
6	100% DESIGN DEVELOPMENT	11/07/2025
7	PLAN CHECK #01	12/23/2025
8	BID SET	03/22/2026

PROJECT NAME
WWII JAPANESE AMERICAN INCARCERATION MONUMENT
4045 190TH STREET
TORRANCE, CA 90504

TITLE
WALL ELEVATIONS - POSTON

PROJECT
2024-16

SCALE
1" = 1'-0"

DATE

ORIGINAL SIZE: 30"x42"

SHEET NUMBER
A8.26

©CSAO,INC.

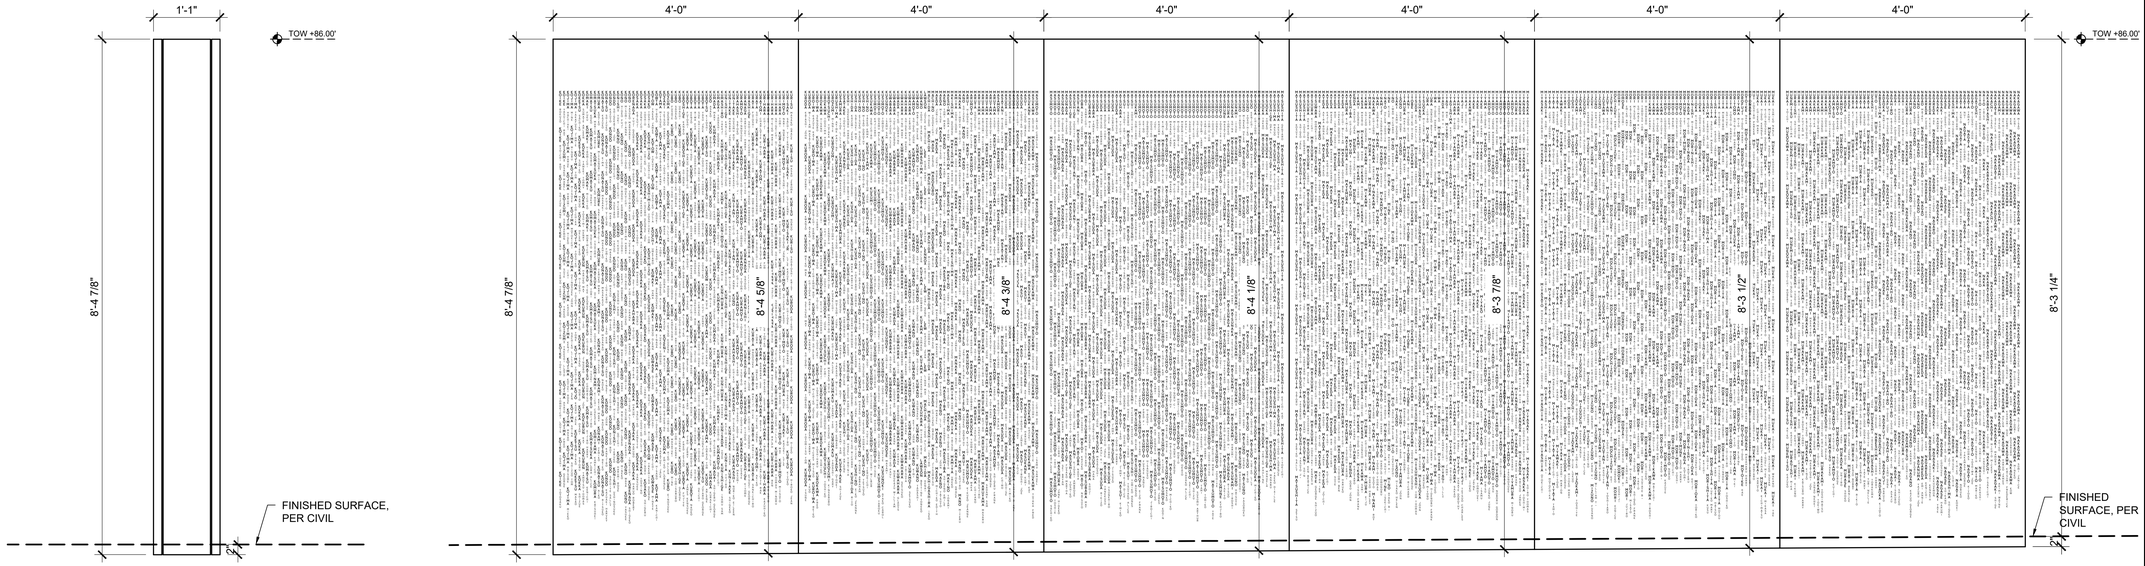

01 POSTON NORTH WALL ELEVATION
SCALE: 1" = 1'-0"

02 POSTON WEST WALL ELEVATION
SCALE: 1" = 1'-0"

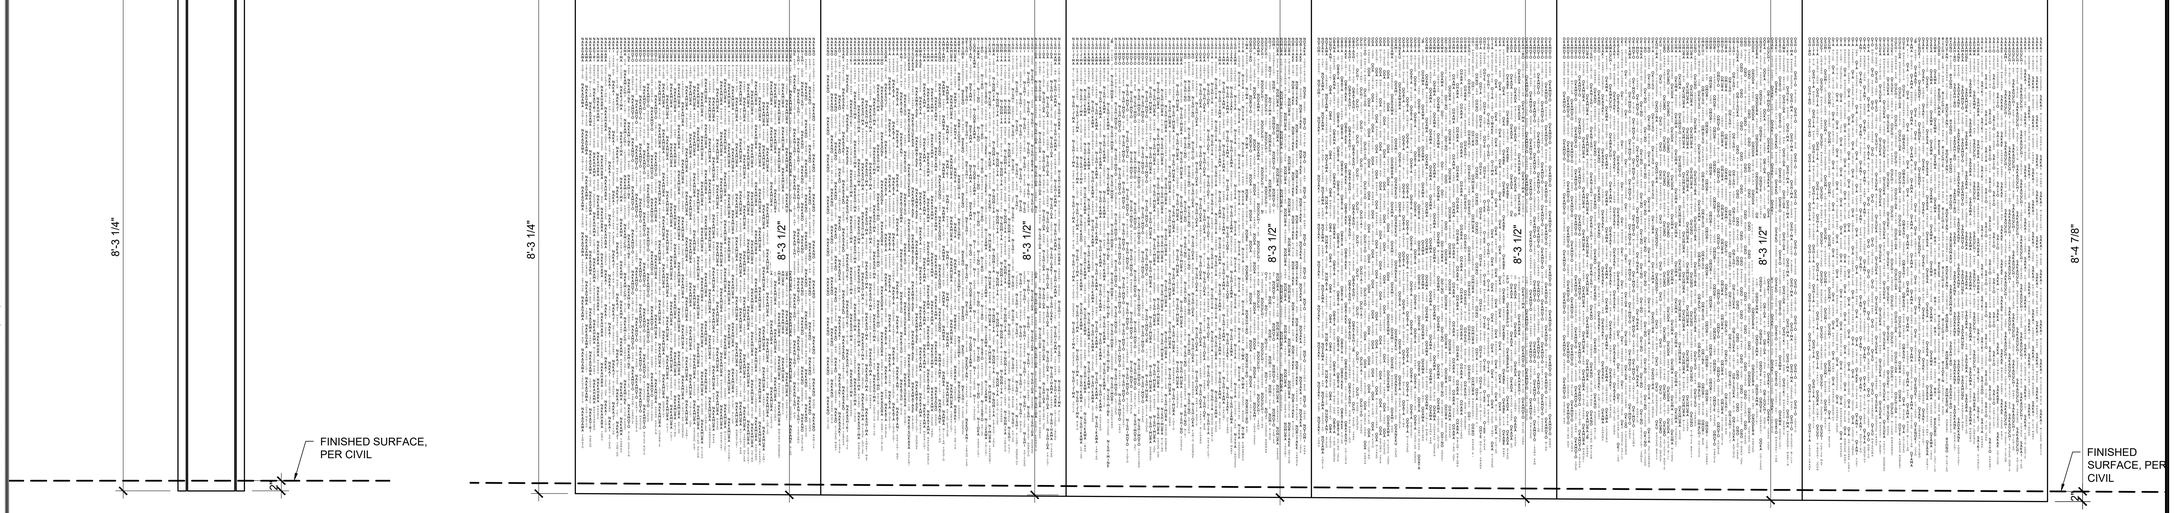

03 POSTON SOUTH WALL ELEVATION
SCALE: 1" = 1'-0"

04 POSTON EAST WALL ELEVATION
SCALE: 1" = 1'-0"

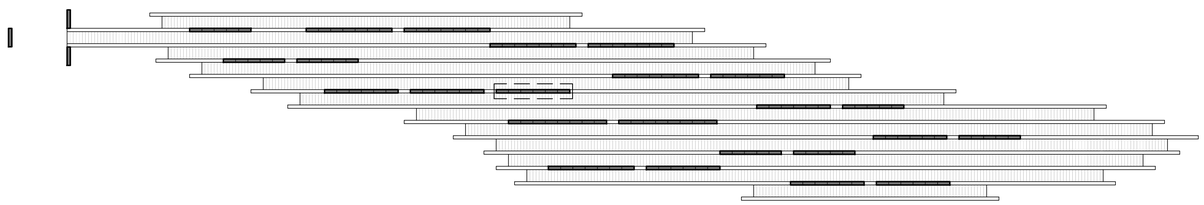

05 KEY PLAN
SCALE: 1/16" = 1'-0"

0' 4' 1' 2'

N

LEAD CONSULTANT

CHEE SALETTE
ARCHITECT + LANDSCAPE ARCHITECT
1625 SOUTH CENTRAL AVENUE, GLENDALE, CA 91204
TEL : 747.240.6926

SUB CONSULTANT

The ideas and designs represented by this drawing, are prepared by CHEE SALETTE and are for the sole use with the World War II Japanese American Incarceration Monument.

CHEE SALETTE shall retain all common law, statutory and other reserved rights including copyright. The design shall not be used by others for any other purpose.

STAMP

LICENSED ARCHITECT
TINA CHEE
28208
Tina
11/30/2027
RENEWAL DATE
STATE OF CALIFORNIA

REGULATORY APPROVALS

DRAWING ISSUANCE

NO.	ISSUE	DATE
1	PROGRESS	01/17/2025
2	100% SCHEMATIC DESIGN	01/31/2025
3	25% DESIGN DEVELOPMENT	02/21/2025
4	75% DESIGN DEVELOPMENT	04/25/2025
5	100% DESIGN DEVELOPMENT	10/09/2025
6	100% DESIGN DEVELOPMENT	11/07/2025
7	PLAN CHECK #01	12/23/2025
8	BID SET	03/22/2026

PROJECT NAME
WWII JAPANESE AMERICAN INCARCERATION MONUMENT
4045 190TH STREET
TORRANCE, CA 90504

TITLE
WALL ELEVATIONS - POSTON

PROJECT
2024-16

SCALE
1" = 1'-0"

DATE

ORIGINAL SIZE: 30"x42"

SHEET NUMBER
A8.27

©CSAO,INC.

Z:\2024-16_WWII CAMP WALL\03-DWG\A8.27-WWIIM_WALL ELEVATIONS_POSTON_3.DWG - PLOTTED BY CSTCLS 11 ON 3/19/2026

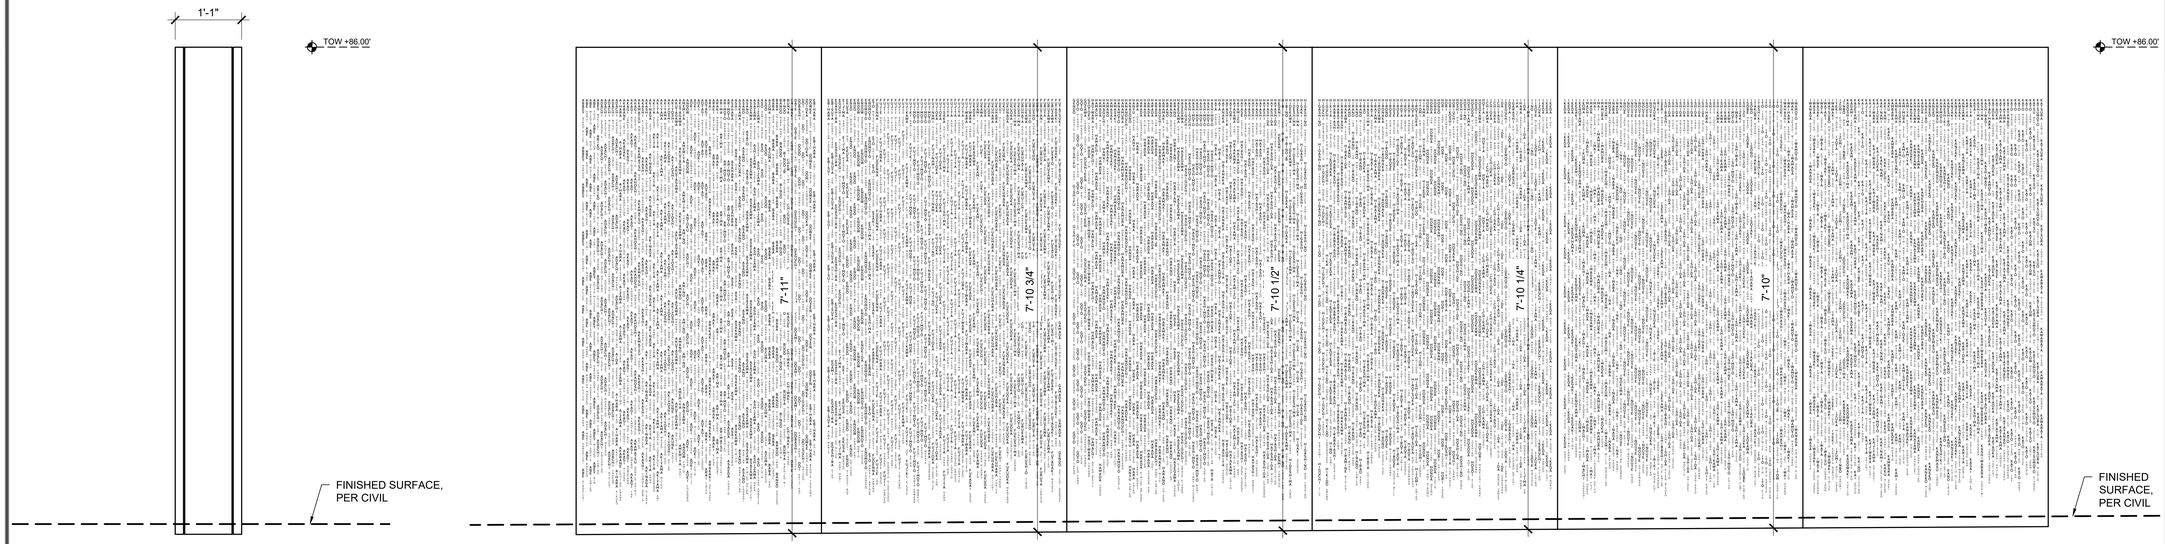

01 TOPAZ NORTH WALL ELEVATION
SCALE: 1" = 1'-0"

02 TOPAZ WEST WALL ELEVATION
SCALE: 1" = 1'-0"

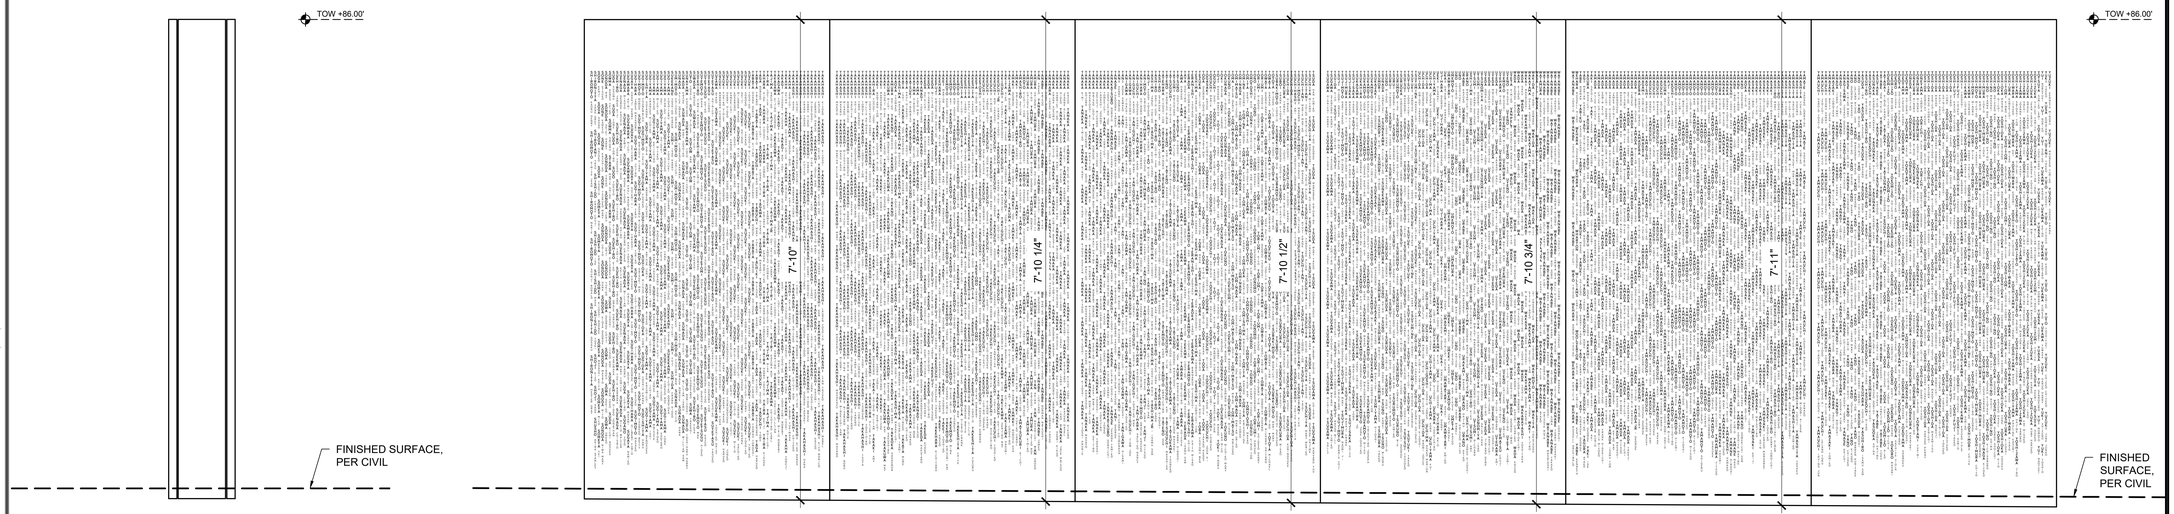

03 TOPAZ SOUTH WALL ELEVATION
SCALE: 1" = 1'-0"

04 TOPAZ EAST WALL ELEVATION
SCALE: 1" = 1'-0"

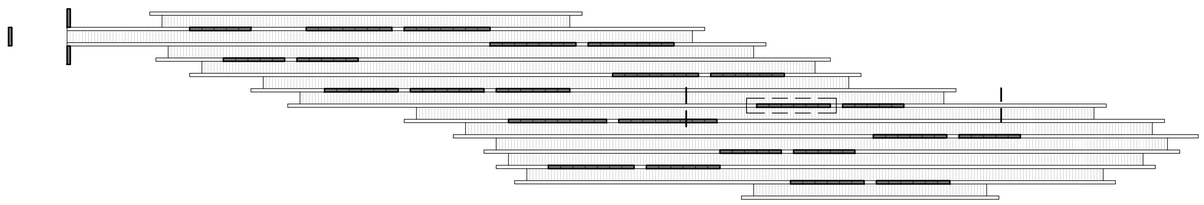

05 KEY PLAN
SCALE: 1/16" = 1'-0"

0' 6" 1' 2'

N

Z:\2024-16_WWII CAMP WALL\03-DWG\A8.30-WWIM_WALL ELEVATIONS_TOPAZ_1.DWG - PLOTTED BY CSTCLS 11 ON 3/19/2026

LEAD CONSULTANT

CHEE SALETTE
ARCHITECT + LANDSCAPE ARCHITECT
1625 SOUTH CENTRAL AVENUE, GLENDALE, CA 91204
TEL.: 747.240.6926

SUB CONSULTANT

The ideas and designs represented by this drawing, are prepared by CHEE SALETTE and are for the sole use with the World War II Japanese American Incarceration Monument.

CHEE SALETTE shall retain all common law, statutory and other reserved rights including copyright. The design shall not be used by others for any other purpose.

STAMP

LICENSED ARCHITECT
TINA CHEE
28208
3/30/2027
RENEWAL DATE
STATE OF CALIFORNIA

REGULATORY APPROVALS

DRAWING ISSUANCE

NO.	ISSUE	DATE
1	PROGRESS	01/17/2025
2	100% SCHEMATIC DESIGN	01/31/2025
3	25% DESIGN DEVELOPMENT	02/21/2025
4	75% DESIGN DEVELOPMENT	04/25/2025
5	100% DESIGN DEVELOPMENT	10/09/2025
6	100% DESIGN DEVELOPMENT	11/07/2025
7	PLAN CHECK #01	12/23/2025
8	BID SET	03/22/2026

PROJECT NAME
WWII JAPANESE AMERICAN INCARCERATION MONUMENT
4045 190TH STREET
TORRANCE, CA 90504

TITLE
WALL ELEVATIONS - TOPAZ

PROJECT
2024-16

SCALE
1" = 1'-0"

DATE

ORIGINAL SIZE: 30"x42"

SHEET NUMBER
A8.30

©CSAO,INC.

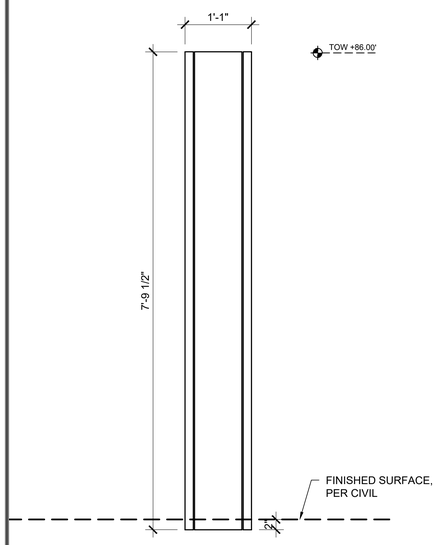

01 TOPAZ NORTH WALL ELEVATION
SCALE: 1" = 1'-0"

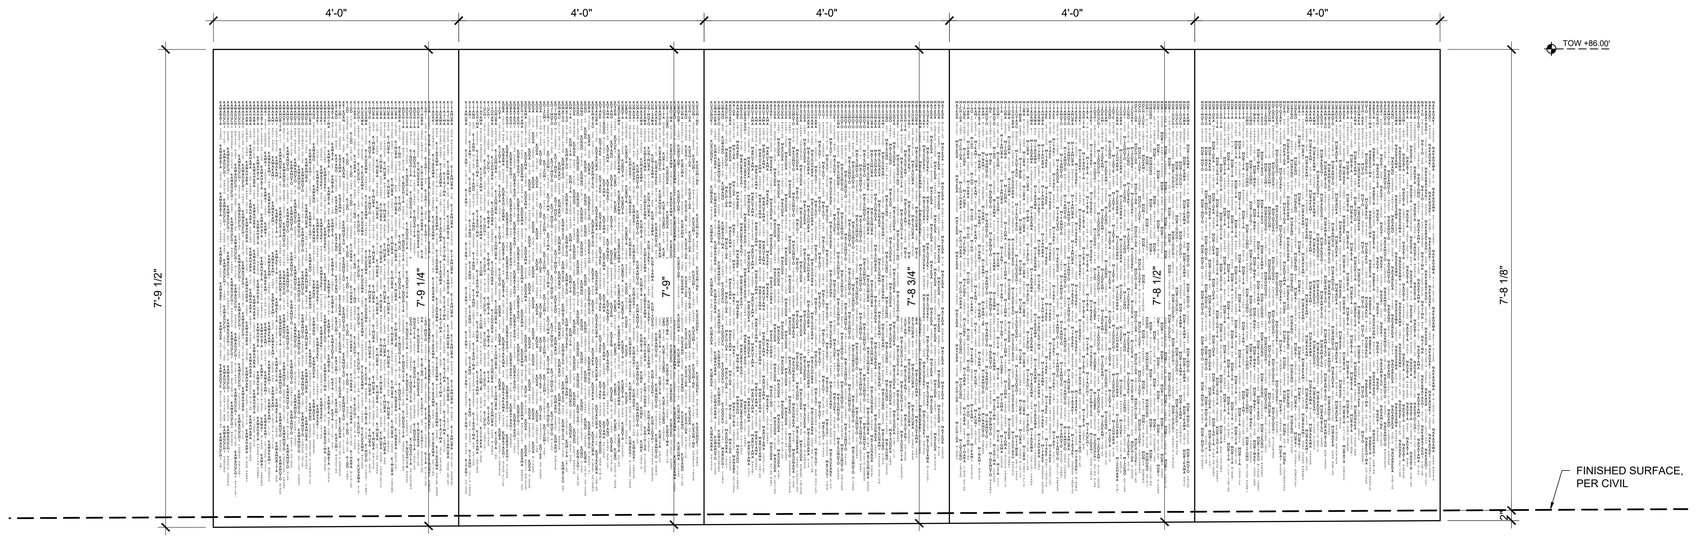

02 TOPAZ WEST WALL ELEVATION
SCALE: 1" = 1'-0"

03 TOPAZ SOUTH WALL ELEVATION
SCALE: 1" = 1'-0"

04 TOPAZ EAST WALL ELEVATION
SCALE: 1" = 1'-0"

05 KEY PLAN
SCALE: 1/16" = 1'-0"

LEAD CONSULTANT

CHEE SALETTE
ARCHITECT + LANDSCAPE ARCHITECT
1625 SOUTH CENTRAL AVENUE, GLENDALE, CA 91204
TEL : 747.240.6926

SUB CONSULTANT

The ideas and designs represented by this drawing, are prepared by CHEE SALETTE and are for the sole use with the World War II Japanese American Incarceration Monument.

CHEE SALETTE shall retain all common law, statutory and other reserved rights including copyright. The design shall not be used by others for any other purpose.

STAMP

LICENSED ARCHITECT
TINA CHEE
28208
RENEWAL DATE
11/30/2027
STATE OF CALIFORNIA

REGULATORY APPROVALS

DRAWING ISSUANCE

NO.	ISSUE	DATE
1	PROGRESS	01/17/2025
2	100% SCHEMATIC DESIGN	01/31/2025
3	25% DESIGN DEVELOPMENT	02/21/2025
4	75% DESIGN DEVELOPMENT	04/25/2025
5	100% DESIGN DEVELOPMENT	10/09/2025
6	100% DESIGN DEVELOPMENT	11/07/2025
7	PLAN CHECK #01	12/23/2025
8	BID SET	03/22/2026

PROJECT NAME
WWII JAPANESE AMERICAN INCARCERATION MONUMENT
4045 190TH STREET
TORRANCE, CA 90504

TITLE
WALL ELEVATIONS - TOPAZ

PROJECT
2024-16
SCALE
1" = 1'-0"
DATE

SHEET NUMBER
A8.31

ORIGINAL SIZE: 30"x42"

©CSAO,INC.

0' 6" 1' 2'

N

Z:\2024-16_WWII CAMP WALL\03-DWG\A8.31-WWIIM_WALL ELEVATIONS_TOPAZ_2.DWG - PLOTTED BY CSTCLS 11 ON 3/19/2026

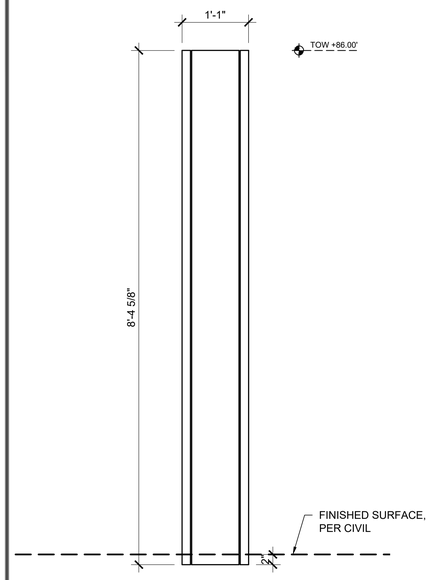

01 GILA RIVER NORTH WALL ELEVATION

SCALE: 1" = 1'-0"

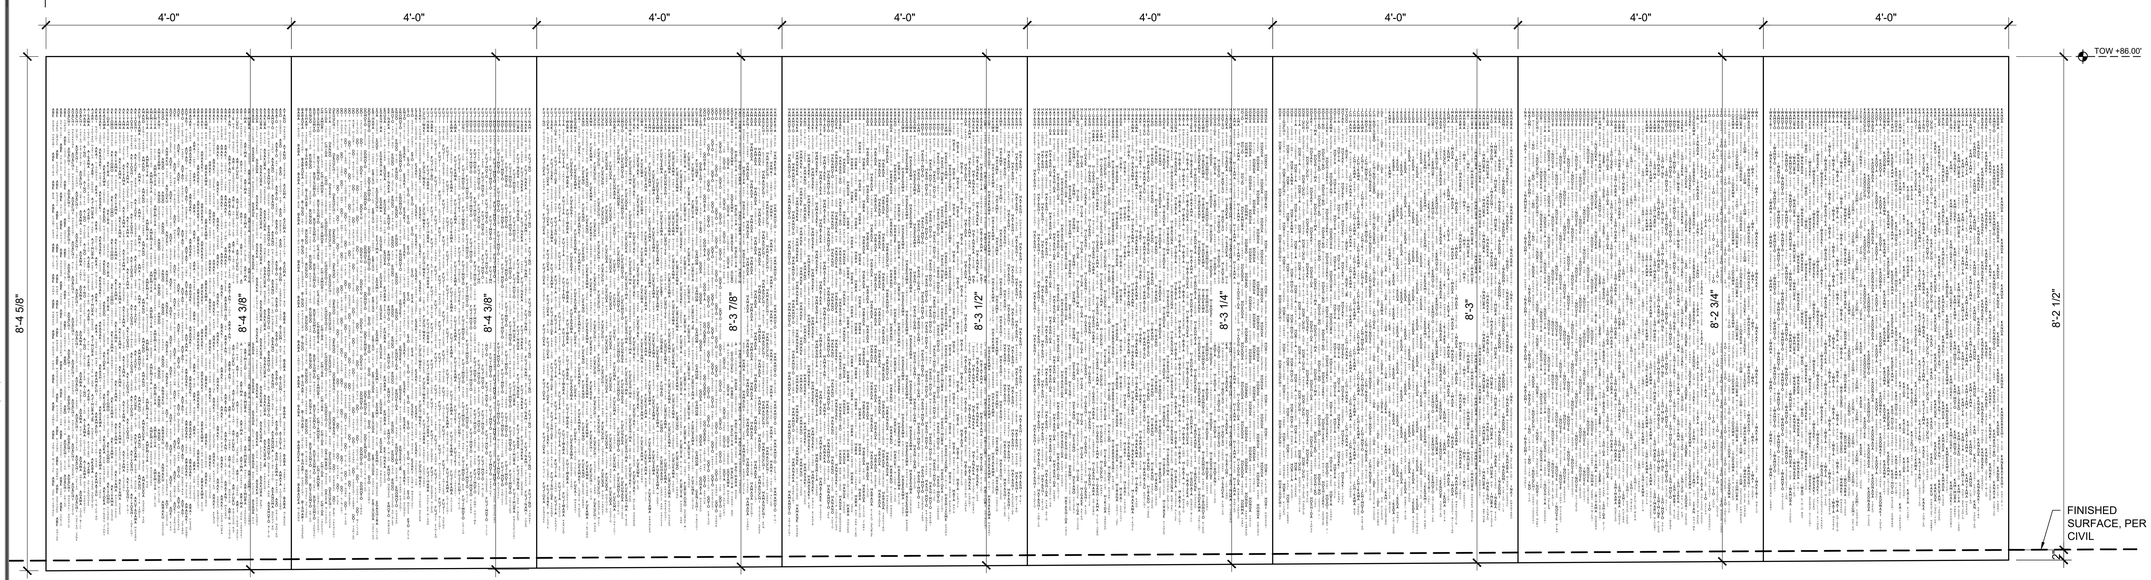

02 GILA RIVER WEST WALL ELEVATION

SCALE: 1" = 1'-0"

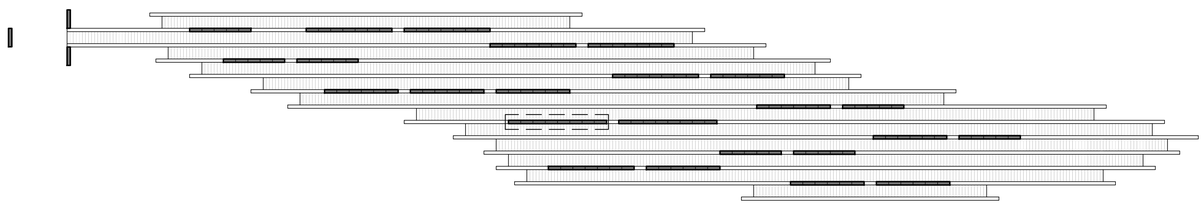

03 KEY PLAN

SCALE: 1/16" = 1'-0"

Z:\2024-16_WWII CAMP WALL\03-DWG\A8.35-WWIIM_WALL ELEVATIONS_GILA RIVER_1.DWG - PLOTTED BY CSTOLS 11 ON 3/19/2026

LEAD CONSULTANT

CHEE SALETTE
ARCHITECT + LANDSCAPE ARCHITECT
1625 SOUTH CENTRAL AVENUE, GLENDALE, CA 91204
TEL. : 747.240.6926

SUB CONSULTANT

The ideas and designs represented by this drawing, are prepared by CHEE SALETTE and are for the sole use with the World War II Japanese American Incarceration Monument.

CHEE SALETTE shall retain all common law, statutory and other reserved rights including copyright. The design shall not be used by others for any other purpose.

STAMP

REGULATORY APPROVALS

DRAWING ISSUANCE

NO.	ISSUE	DATE
1	PROGRESS	01/17/2025
2	100% SCHEMATIC DESIGN	01/31/2025
3	25% DESIGN DEVELOPMENT	02/21/2025
4	75% DESIGN DEVELOPMENT	04/25/2025
5	100% DESIGN DEVELOPMENT	10/09/2025
6	100% DESIGN DEVELOPMENT	11/07/2025
7	PLAN CHECK #01	12/23/2025
8	BID SET	03/22/2026

PROJECT NAME

WWII JAPANESE AMERICAN INCARCERATION MONUMENT

4045 190TH STREET
TORRANCE, CA 90504

TITLE

WALL ELEVATIONS - GILA RIVER

PROJECT
2024-16

SCALE
1" = 1'-0"

DATE

SHEET NUMBER

A8.35

ORIGINAL SIZE: 30"x42"

©CSAO,INC.

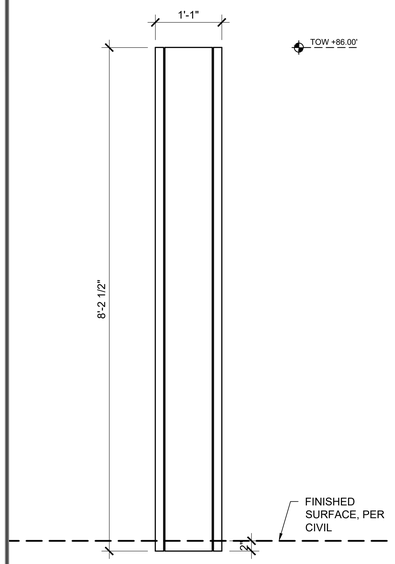

01 GILA RIVER SOUTH WALL ELEVATION

SCALE: 1" = 1'-0"

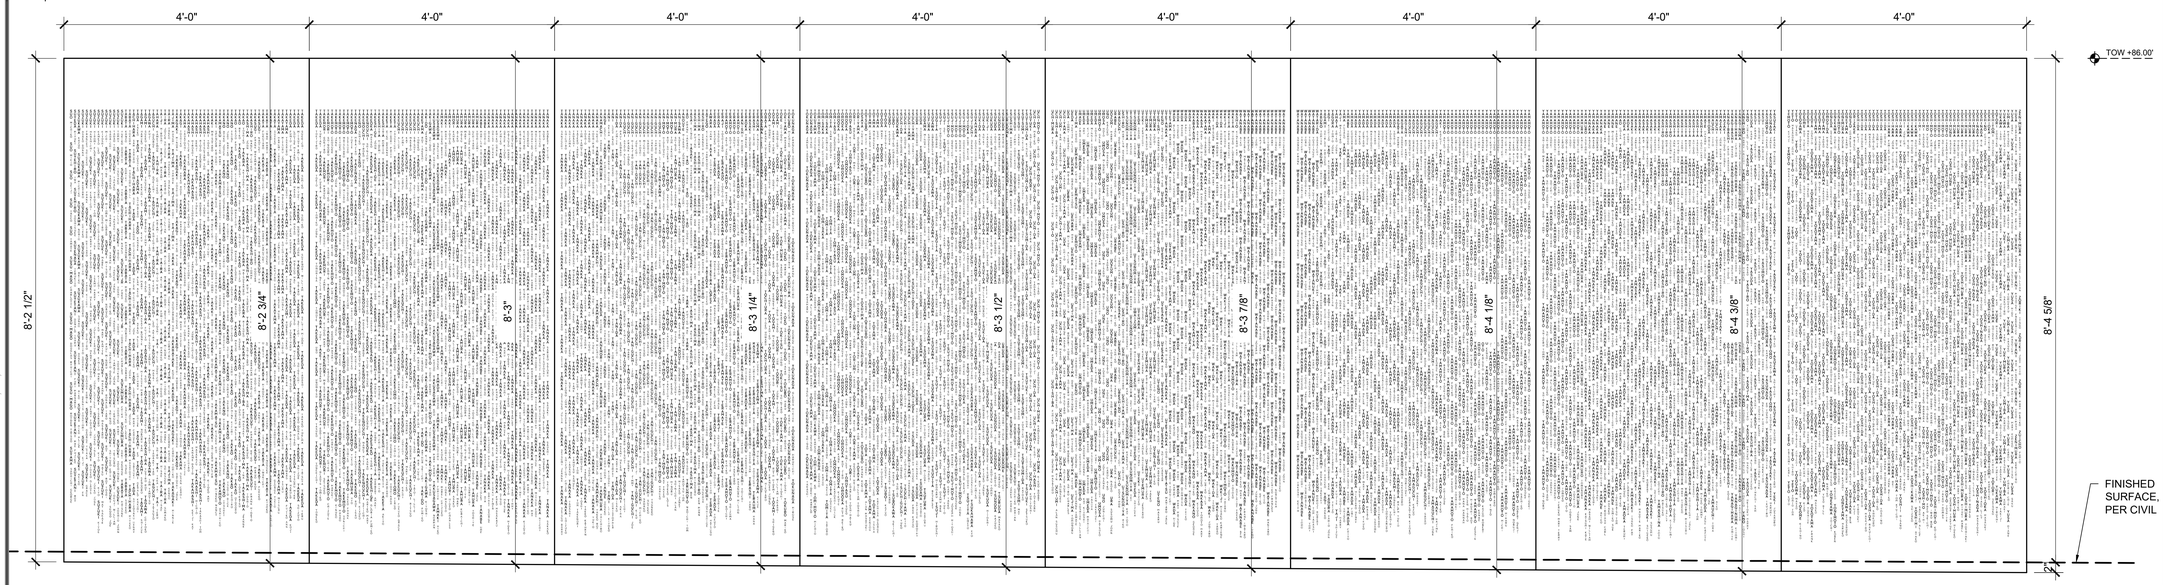

02 GILA RIVER EAST WALL ELEVATION

SCALE: 1" = 1'-0"

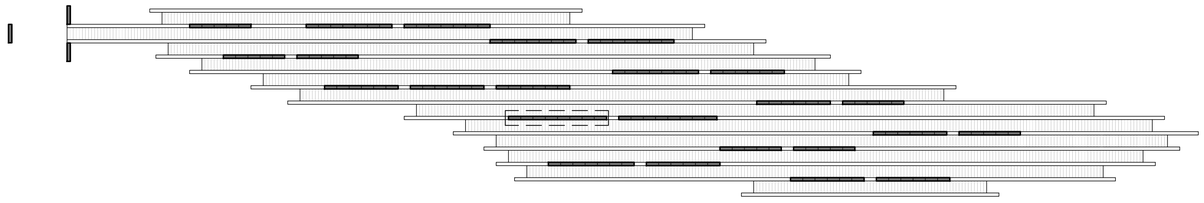

03 KEY PLAN

SCALE: 1/16" = 1'-0"

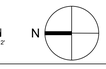

LEAD CONSULTANT

CHEE SALETTE
ARCHITECT + LANDSCAPE ARCHITECT
1625 SOUTH CENTRAL AVENUE, GLENDALE, CA 91204
TEL : 747.240.6926

SUB CONSULTANT

The ideas and designs represented by this drawing, are prepared by CHEE SALETTE and are for the sole use with the World War II Japanese American Incarceration Monument.

CHEE SALETTE shall retain all common law, statutory and other reserved rights including copyright. The design shall not be used by others for any other purpose.

STAMP

LICENSED ARCHITECT
TINA CHEE
28208
11/30/2027
RENEWAL DATE
STATE OF CALIFORNIA

REGULATORY APPROVALS

DRAWING ISSUANCE

NO.	ISSUE	DATE
1	PROGRESS	01/17/2025
2	100% SCHEMATIC DESIGN	01/31/2025
3	25% DESIGN DEVELOPMENT	02/21/2025
4	75% DESIGN DEVELOPMENT	04/25/2025
5	100% DESIGN DEVELOPMENT	10/09/2025
6	100% DESIGN DEVELOPMENT	11/07/2025
7	PLAN CHECK #01	12/23/2025
8	BID SET	03/22/2026

PROJECT NAME

WWII JAPANESE AMERICAN INCARCERATION MONUMENT

4045 190TH STREET
TORRANCE, CA 90504

TITLE

WALL ELEVATIONS - GILA RIVER

PROJECT
2024-16

SCALE
1" = 1'-0"

DATE

ORIGINAL SIZE: 30"x42"

SHEET NUMBER

A8.36

©CSAO,INC.

Z:\2024-16_WWII CAMP WALL\03-DWG\A8.36-WWIM_WALL ELEVATIONS_GILA RIVER_2.DWG - PLOTTED BY CSTCLS 11 ON 3/19/2026

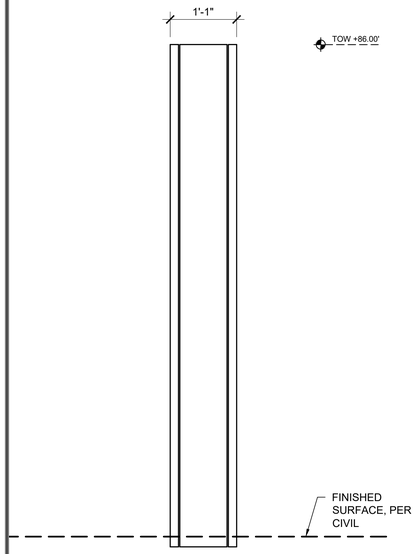

01 GILA RIVER NORTH WALL ELEVATION

SCALE: 1" = 1'-0"

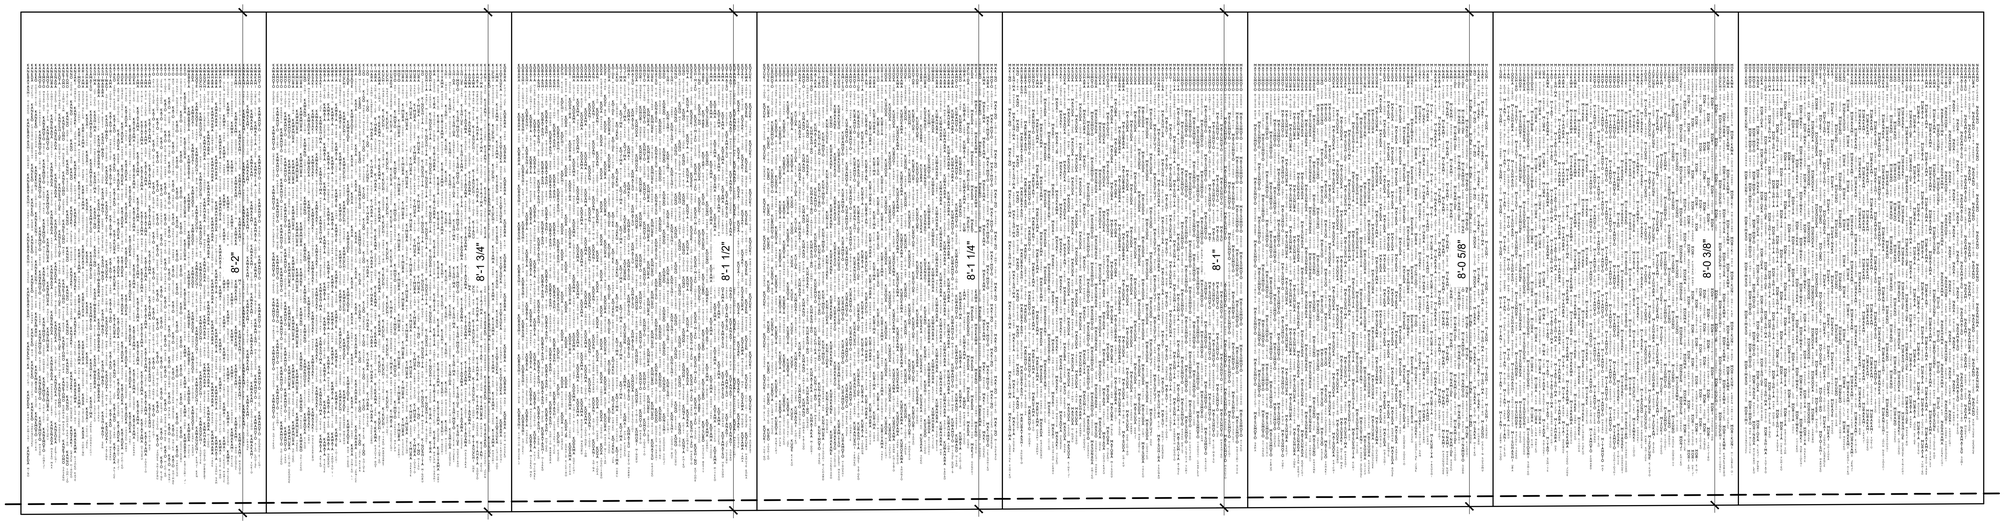

02 GILA RIVER WEST WALL ELEVATION

SCALE: 1" = 1'-0"

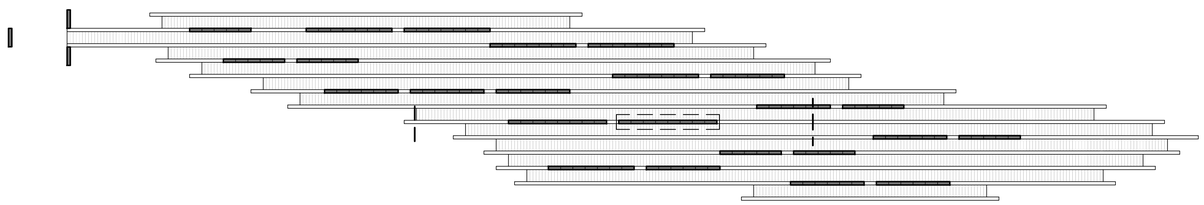

03 KEY PLAN

SCALE: 1/16" = 1'-0"

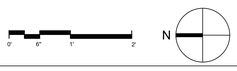

N

LEAD CONSULTANT

CHEE SALETTE
ARCHITECT + LANDSCAPE ARCHITECT
1625 SOUTH CENTRAL AVENUE, GLENDALE, CA 91204
TEL : 747.240.6926

SUB CONSULTANT

The ideas and designs represented by this drawing, are prepared by CHEE SALETTE and are for the sole use with the World War II Japanese American Incarceration Monument.

CHEE SALETTE shall retain all common law, statutory and other reserved rights including copyright. The design shall not be used by others for any other purpose.

STAMP

LICENSED ARCHITECT
TINA CHEE
28208
11/30/2027
RENEWAL DATE
STATE OF CALIFORNIA

REGULATORY APPROVALS

DRAWING ISSUANCE

NO.	ISSUE	DATE
1	PROGRESS	01/17/2025
2	100% SCHEMATIC DESIGN	01/31/2025
3	25% DESIGN DEVELOPMENT	02/21/2025
4	75% DESIGN DEVELOPMENT	04/25/2025
5	100% DESIGN DEVELOPMENT	10/09/2025
6	100% DESIGN DEVELOPMENT	11/07/2025
7	PLAN CHECK #01	12/23/2025
8	BID SET	03/22/2026

PROJECT NAME

WWII JAPANESE AMERICAN INCARCERATION MONUMENT

4045 190TH STREET
TORRANCE, CA 90504

TITLE

WALL ELEVATIONS - GILA RIVER

PROJECT
2024-16

SCALE
1" = 1'-0"

DATE

SHEET NUMBER

A8.37

ORIGINAL SIZE: 30"x42"

©CSAO,INC.

Z:\2024-16_WWII CAMP WALL\03-DWG\A8.37-WWIM_WALL ELEVATIONS_GILA RIVER_3.DWG - PLOTTED BY CSTOLS 11 ON 3/19/2026

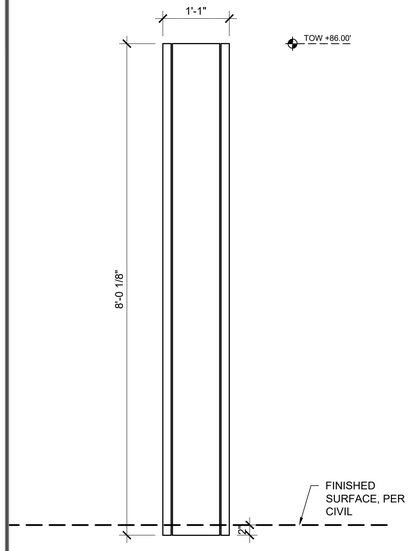

01 GILA RIVER SOUTH WALL ELEVATION

SCALE: 1" = 1'-0"

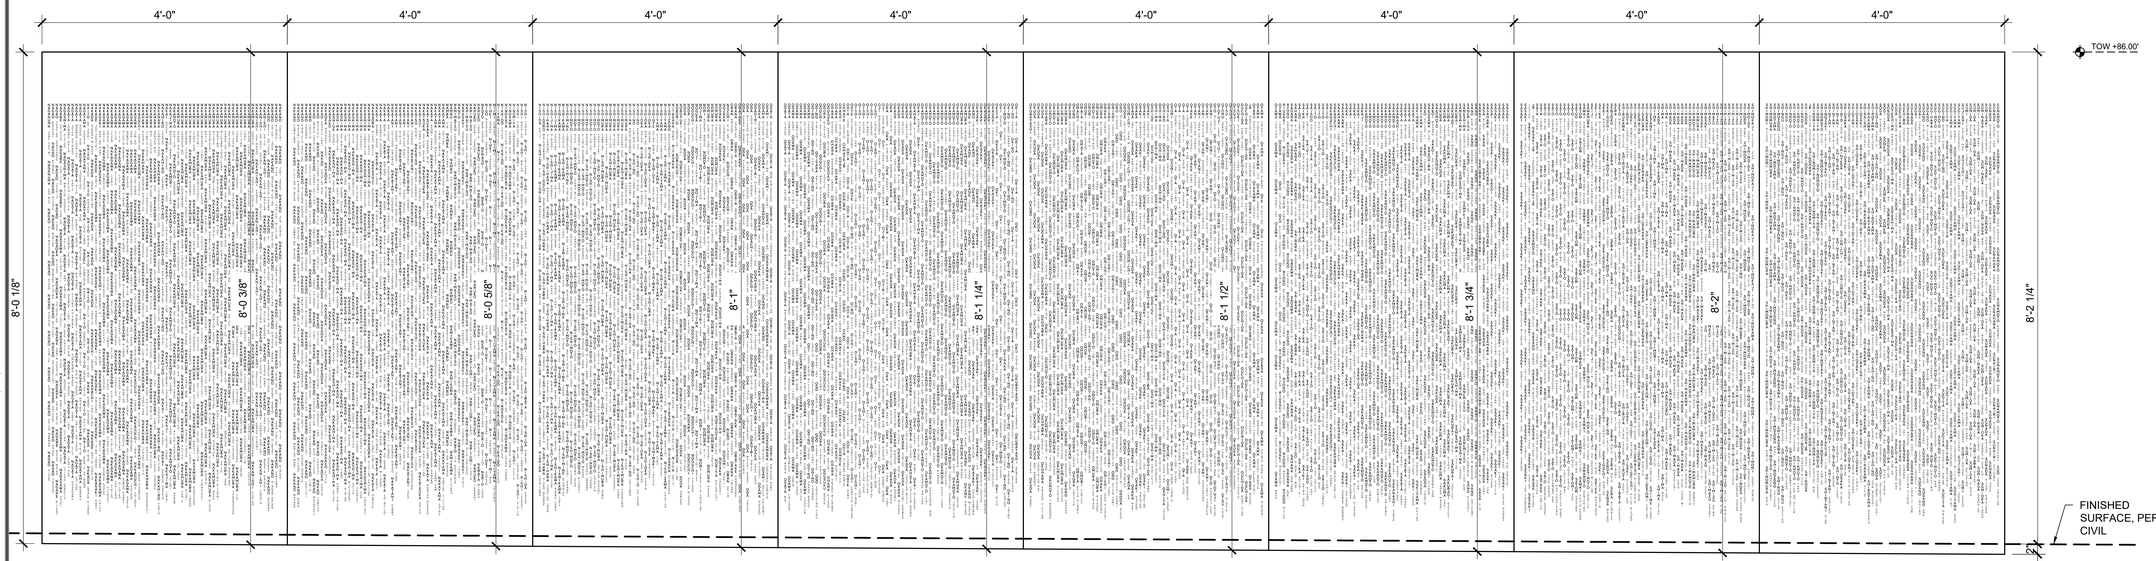

02 GILA RIVER EAST WALL ELEVATION

SCALE: 1" = 1'-0"

03 KEY PLAN

SCALE: 1/16" = 1'-0"

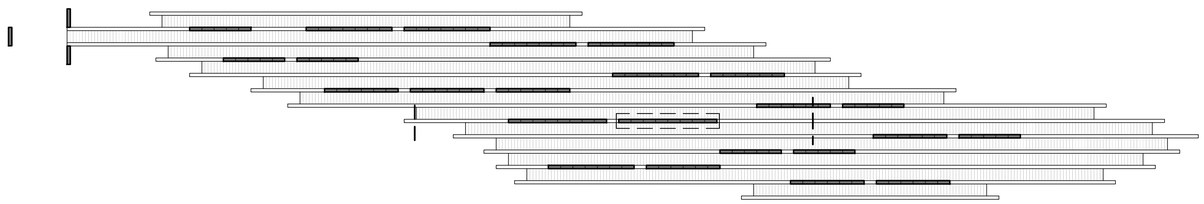

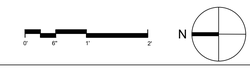

Z:\2024-16_WWII CAMP WALL\03-DWG\A8.38-WWIIM_WALL ELEVATIONS_GILA RIVER_4.DWG - PLOTTED BY CSTCLS 11 ON 3/19/2026

LEAD CONSULTANT

CHEE SALETTE
ARCHITECT + LANDSCAPE ARCHITECT
1625 SOUTH CENTRAL AVENUE, GLENDALE, CA 91204
TEL. 747.240.6926

SUB CONSULTANT

The ideas and designs represented by this drawing, are prepared by CHEE SALETTE and are for the sole use with the World War II Japanese American Incarceration Monument.

CHEE SALETTE shall retain all common law, statutory and other reserved rights including copyright. The design shall not be used by others for any other purpose.

STAMP

LICENSED ARCHITECT
TINA CHEE
28208
11/30/2027
RENEWAL DATE
STATE OF CALIFORNIA

REGULATORY APPROVALS

DRAWING ISSUANCE

NO.	ISSUE	DATE
1	PROGRESS	01/17/2025
2	100% SCHEMATIC DESIGN	01/31/2025
3	25% DESIGN DEVELOPMENT	02/21/2025
4	75% DESIGN DEVELOPMENT	04/25/2025
5	100% DESIGN DEVELOPMENT	10/09/2025
6	100% DESIGN DEVELOPMENT	11/07/2025
7	PLAN CHECK #01	12/23/2025
8	BID SET	03/22/2026

PROJECT NAME
WWII JAPANESE AMERICAN INCARCERATION MONUMENT
4045 190TH STREET
TORRANCE, CA 90504

TITLE
WALL ELEVATIONS - GILA RIVER

PROJECT
2024-16

SCALE
1" = 1'-0"

DATE

ORIGINAL SIZE: 30"x42"

SHEET NUMBER
A8.38

©CSAO,INC.

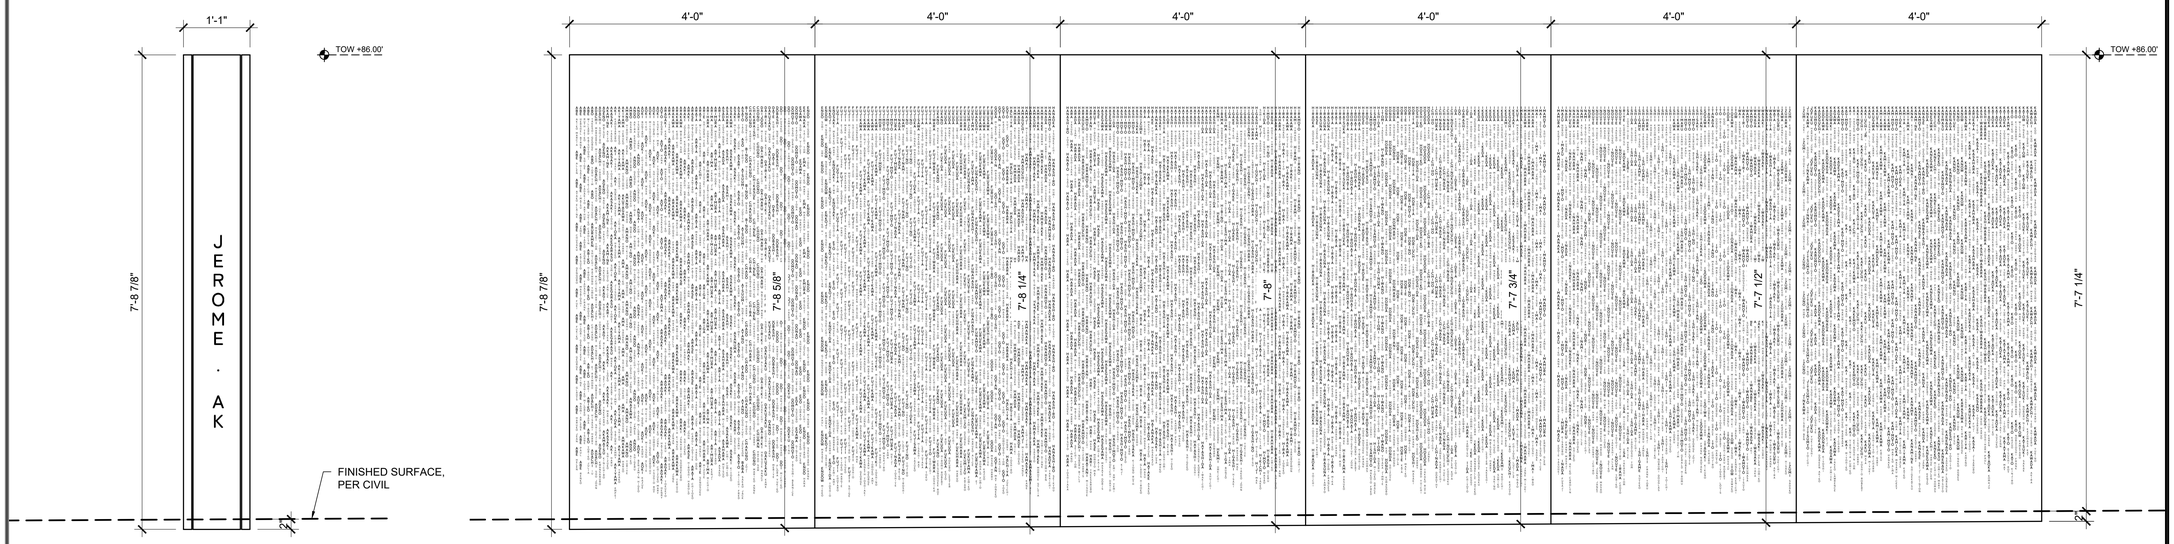

01 JERO ME NORTH WALL ELEVATION

SCALE: 1" = 1'-0"

02 JERO ME WEST WALL ELEVATION

SCALE: 1" = 1'-0"

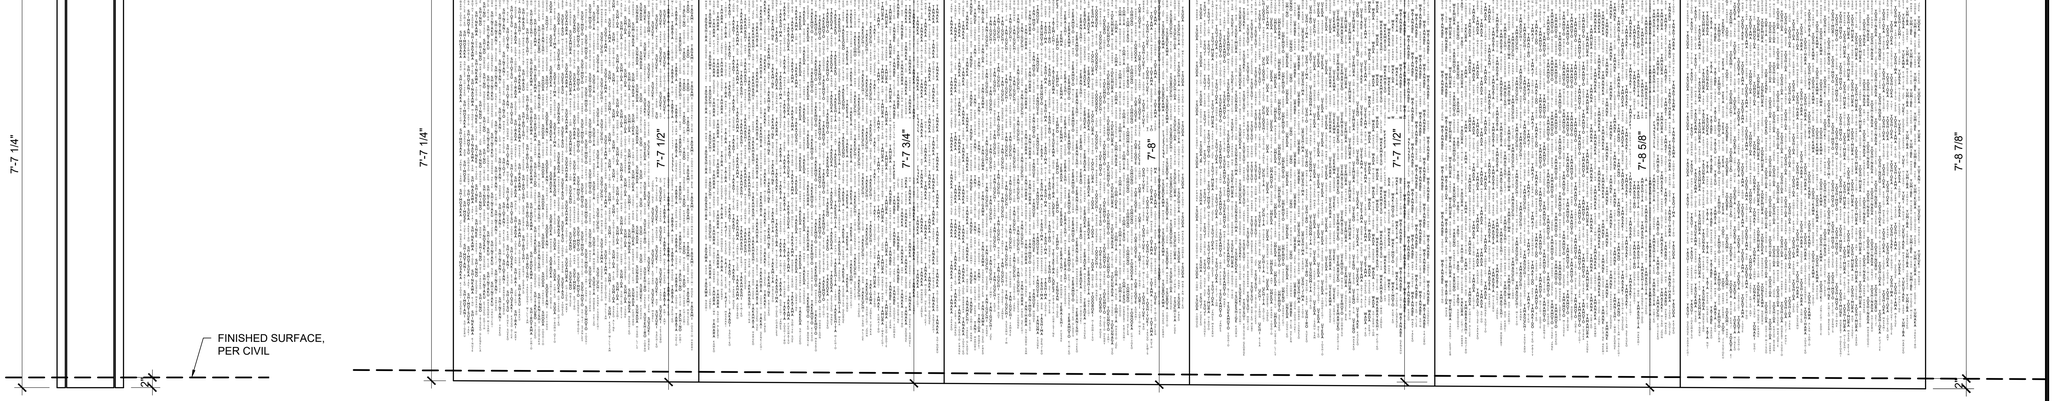

03 JERO ME SOUTH WALL ELEVATION

SCALE: 1" = 1'-0"

04 JERO ME EAST WALL ELEVATION

SCALE: 1" = 1'-0"

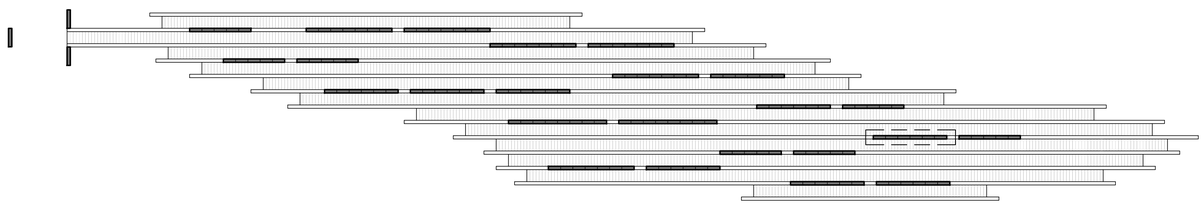

05 KEY PLAN

SCALE: 1/16" = 1'-0"

Z:\2024-16_WWII CAMP WALL\03-DWG\A8.40-WWII_WALL ELEVATIONS_JEROME_J.DWG - PLOTTED BY CSTOLS 11 ON 3/19/2026

LEAD CONSULTANT

CHEE SALETTE
ARCHITECT + LANDSCAPE ARCHITECT
1625 SOUTH CENTRAL AVENUE, GLENDALE, CA 91204
TEL. 747.240.6926

SUB CONSULTANT

The ideas and designs represented by this drawing, are prepared by CHEE SALETTE and are for the sole use with the World War II Japanese American Incarceration Monument.

CHEE SALETTE shall retain all common law, statutory and other reserved rights including copyright. The design shall not be used by others for any other purpose.

STAMP

LICENSED ARCHITECT
TINA CHEE
28208
RENEWAL DATE 8/30/2027
STATE OF CALIFORNIA

REGULATORY APPROVALS

DRAWING ISSUANCE

NO.	ISSUE	DATE
1	PROGRESS	01/17/2025
2	100% SCHEMATIC DESIGN	01/31/2025
3	25% DESIGN DEVELOPMENT	02/21/2025
4	75% DESIGN DEVELOPMENT	04/25/2025
5	100% DESIGN DEVELOPMENT	10/09/2025
6	100% DESIGN DEVELOPMENT	11/07/2025
7	PLAN CHECK #01	12/23/2025
8	BID SET	03/22/2026

PROJECT NAME

WWII JAPANESE AMERICAN INCARCERATION MONUMENT

4045 190TH STREET
TORRANCE, CA 90504

TITLE

WALL ELEVATIONS - JEROME

PROJECT
2024-16

SCALE
1" = 1'-0"

DATE

ORIGINAL SIZE: 30"x42"

SHEET NUMBER

A8.40

©CSAO,INC.

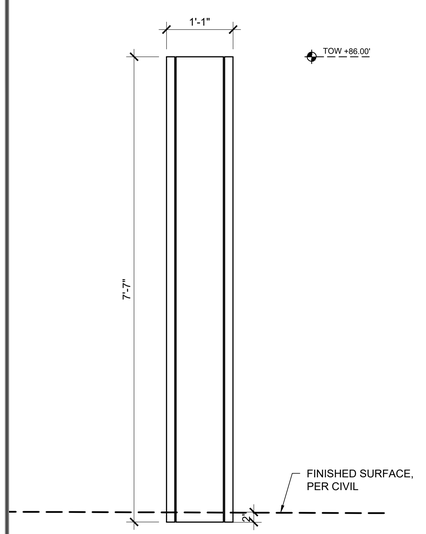

01 JERROME NORTH WALL ELEVATION
SCALE: 1" = 1'-0"

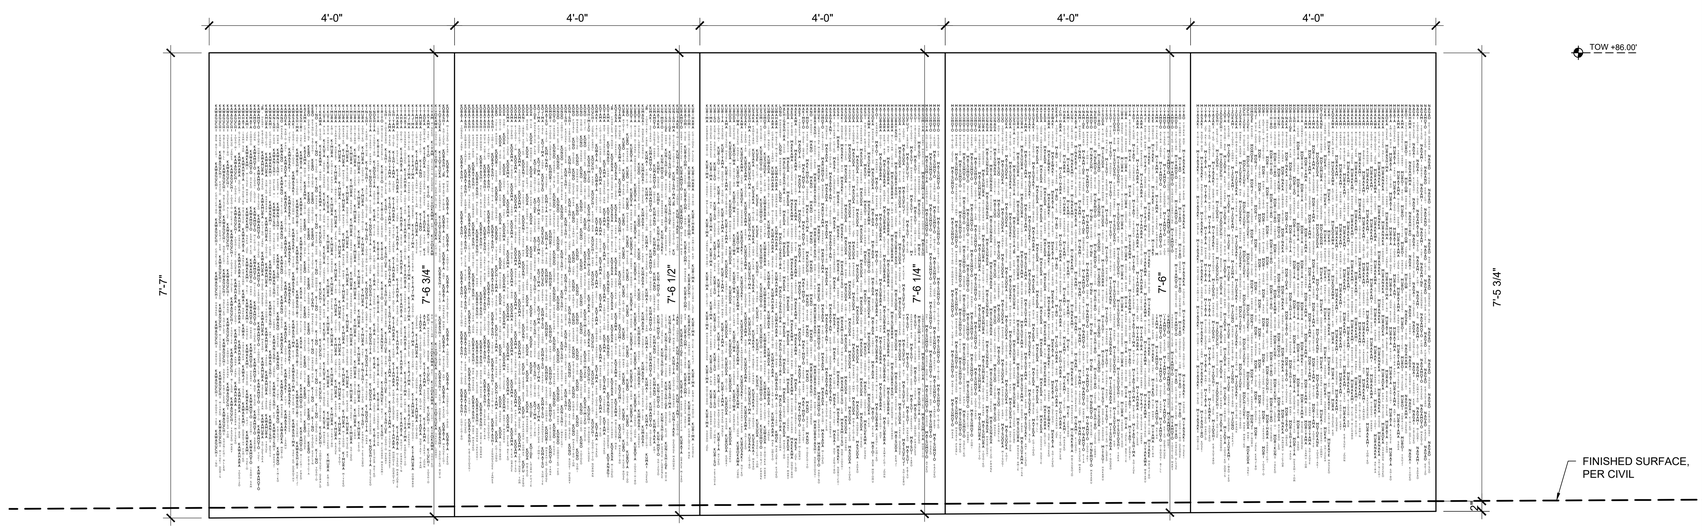

02 JEROME WEST WALL ELEVATION
SCALE: 1" = 1'-0"

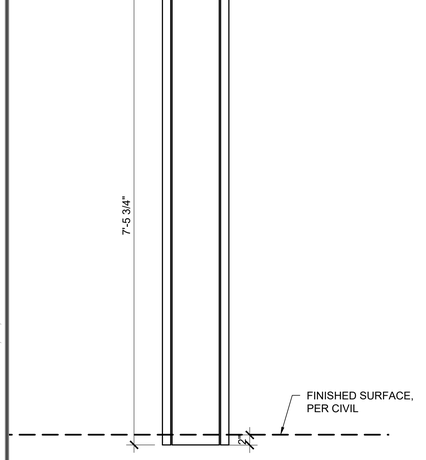

03 JEROME SOUTH WALL ELEVATION
SCALE: 1" = 1'-0"

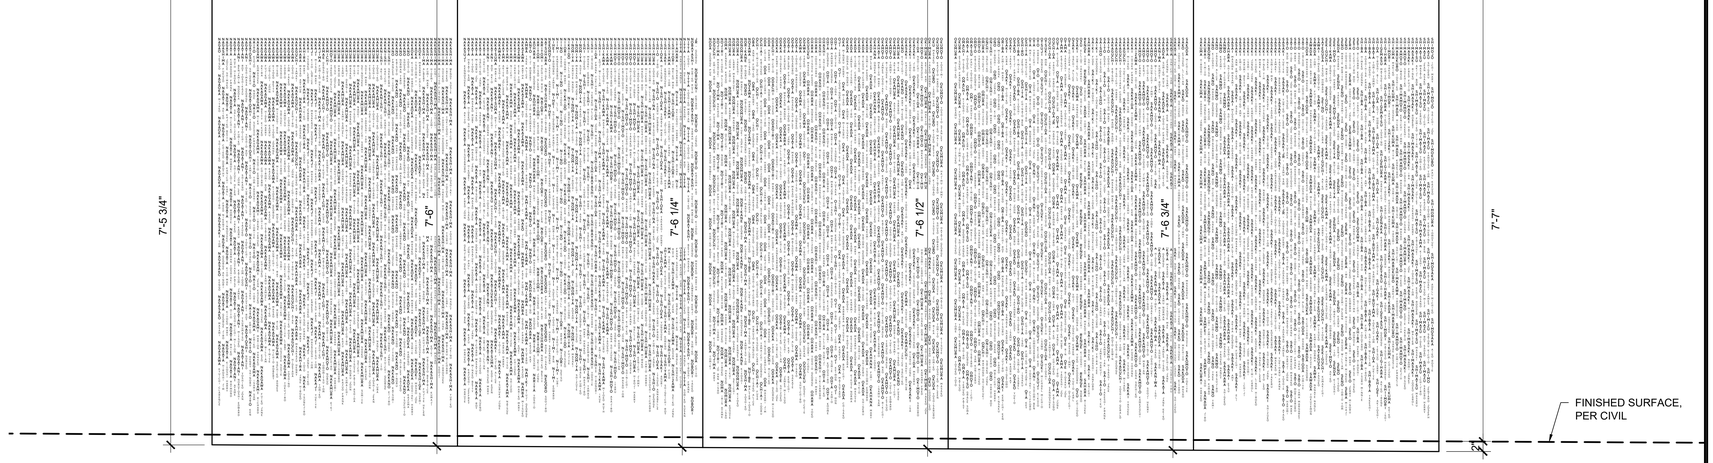

04 JEROME EAST WALL ELEVATION
SCALE: 1" = 1'-0"

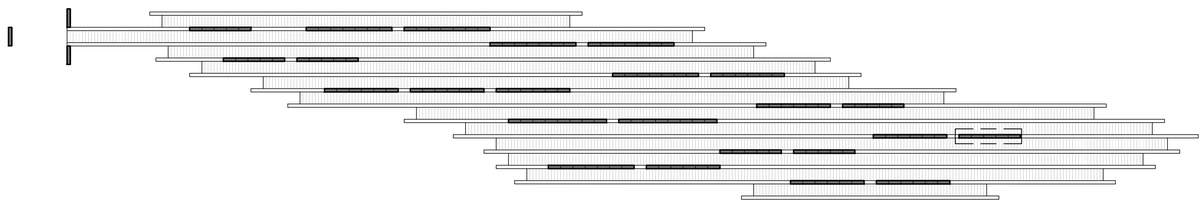

05 KEY PLAN
SCALE: 1/16" = 1'-0"

LEAD CONSULTANT

CHEE SALETTE
ARCHITECT + LANDSCAPE ARCHITECT
1625 SOUTH CENTRAL AVENUE, GLENDALE, CA 91204
TEL : 747.240.6926

SUB CONSULTANT

The ideas and designs represented by this drawing, are prepared by CHEE SALETTE and are for the sole use with the World War II Japanese American Incarceration Monument.

CHEE SALETTE shall retain all common law, statutory and other reserved rights including copyright. The design shall not be used by others for any other purpose.

STAMP

REGULATORY APPROVALS

DRAWING ISSUANCE

NO.	ISSUE	DATE
1	PROGRESS	01/17/2025
2	100% SCHEMATIC DESIGN	01/31/2025
3	25% DESIGN DEVELOPMENT	02/21/2025
4	75% DESIGN DEVELOPMENT	04/25/2025
5	100% DESIGN DEVELOPMENT	10/09/2025
6	100% DESIGN DEVELOPMENT	11/07/2025
7	PLAN CHECK #01	12/23/2025
8	BID SET	03/22/2026

PROJECT NAME
WWII JAPANESE AMERICAN INCARCERATION MONUMENT
4045 190TH STREET
TORRANCE, CA 90504

TITLE
WALL ELEVATIONS - JEROME

PROJECT
2024-16

SCALE
1" = 1'-0"

DATE

ORIGINAL SIZE: 30"x42"

SHEET NUMBER
A8.41

©CSAO,INC.

Z:\2024-16_WWII CAMP WALL\03-DWG\A8.41-WWIIM_WALL ELEVATIONS_JEROME_2.DWG - PLOTTED BY CSTCLS 11 ON 3/19/2026

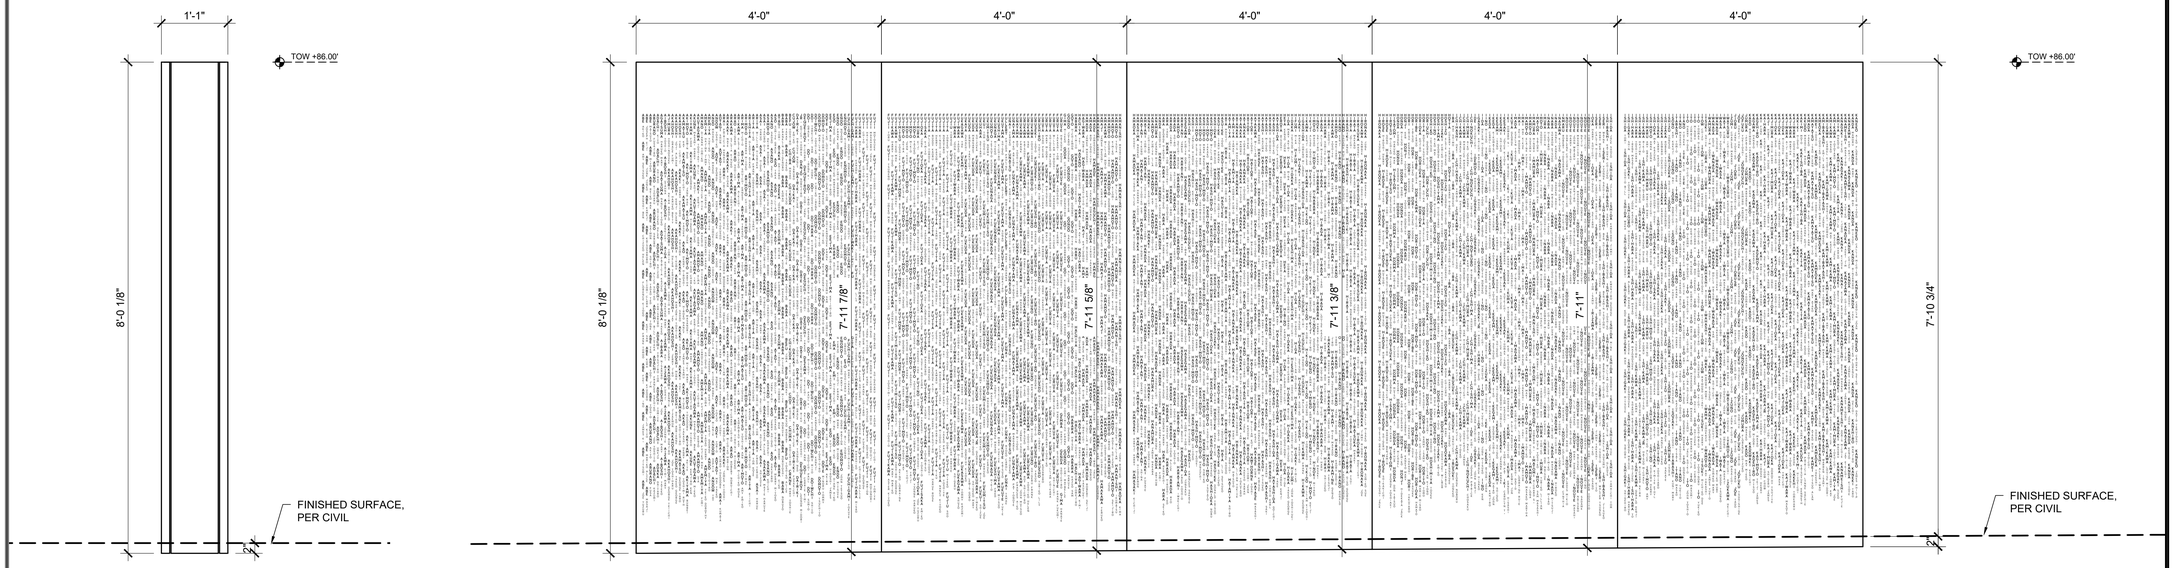

01 AMACHE NORTH WALL ELEVATION
SCALE: 1" = 1'-0"

02 AMACHE WEST WALL ELEVATION
SCALE: 1" = 1'-0"

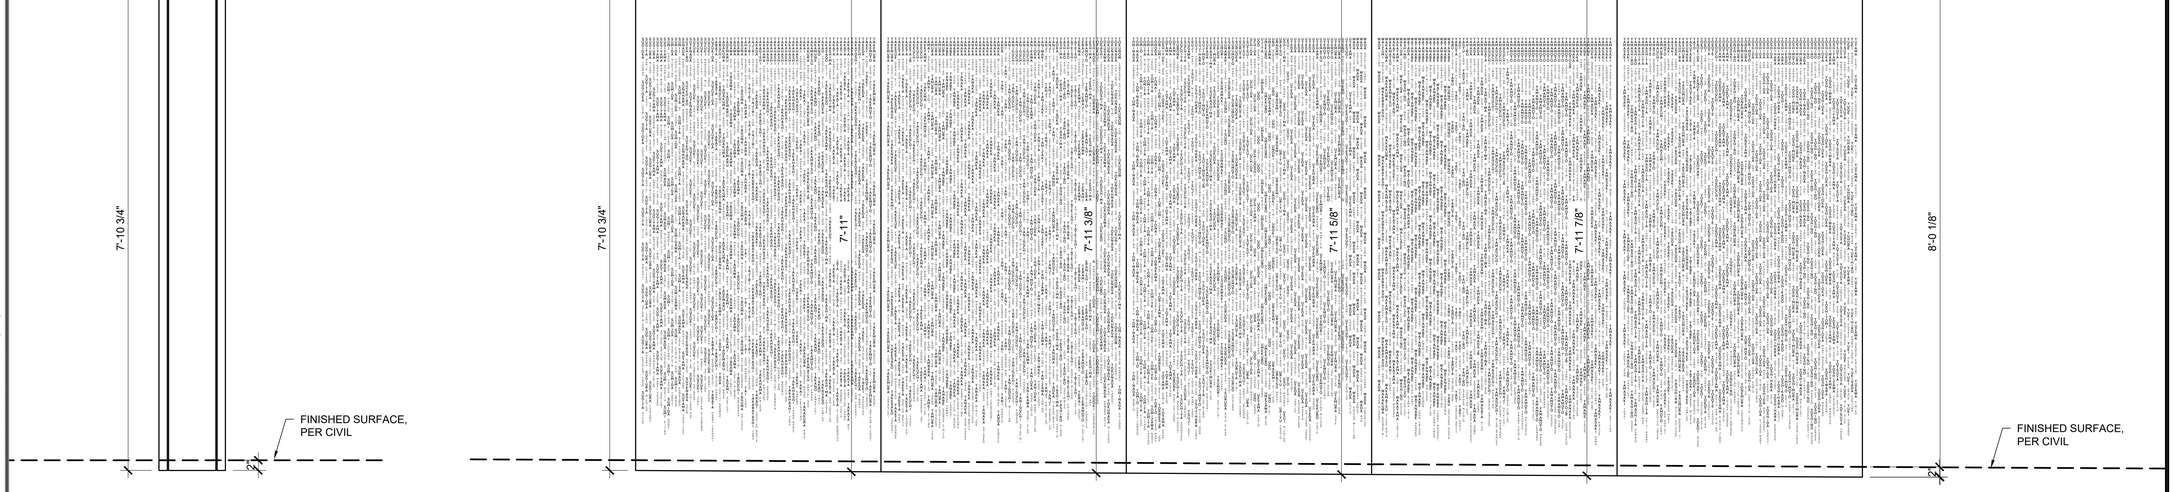

03 AMACHE SOUTH WALL ELEVATION
SCALE: 1" = 1'-0"

04 AMACHE EAST WALL ELEVATION
SCALE: 1" = 1'-0"

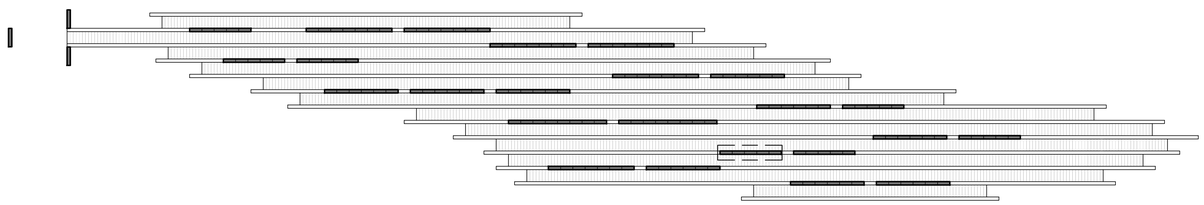

05 KEY PLAN
SCALE: 1/16" = 1'-0"

0' 6" 1' 2'

N

Z:\2024-16_WWII CAMP WALL\03-PWC\A8.45-WWIM_WALL ELEVATIONS_AMACHE_1.DWG - PLOTTED BY CSTCLS 11 ON 3/19/2026

LEAD CONSULTANT

CHEE SALETTE
ARCHITECT + LANDSCAPE ARCHITECT
1625 SOUTH CENTRAL AVENUE, GLENDALE, CA 91204
TEL : 747.240.6926

SUB CONSULTANT

The ideas and designs represented by this drawing, are prepared by CHEE SALETTE and are for the sole use with the World War II Japanese American Incarceration Monument.

CHEE SALETTE shall retain all common law, statutory and other reserved rights including copyright. The design shall not be used by others for any other purpose.

STAMP

LICENSED ARCHITECT
TINA CHEE
28208
11/30/2027
RENEWAL DATE
STATE OF CALIFORNIA

REGULATORY APPROVALS

DRAWING ISSUANCE

NO.	ISSUE	DATE
1	PROGRESS	01/17/2025
2	100% SCHEMATIC DESIGN	01/31/2025
3	25% DESIGN DEVELOPMENT	02/21/2025
4	75% DESIGN DEVELOPMENT	04/25/2025
5	100% DESIGN DEVELOPMENT	10/09/2025
6	100% DESIGN DEVELOPMENT	11/07/2025
7	PLAN CHECK #01	12/23/2025
8	BID SET	03/22/2026

PROJECT NAME
WWII JAPANESE AMERICAN INCARCERATION MONUMENT
4045 190TH STREET
TORRANCE, CA 90504

TITLE
WALL ELEVATIONS - AMACHE

PROJECT
2024-16
SCALE
1" = 1'-0"
DATE

SHEET NUMBER
A8.45

ORIGINAL SIZE: 30"x42"

©CSAO,INC.

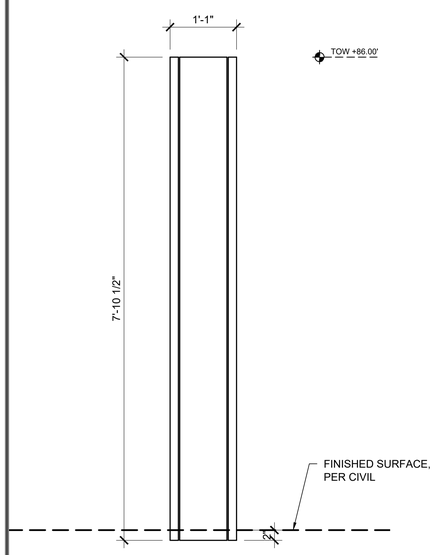

01 AMACHE NORTH WALL ELEVATION
SCALE: 1" = 1'-0"

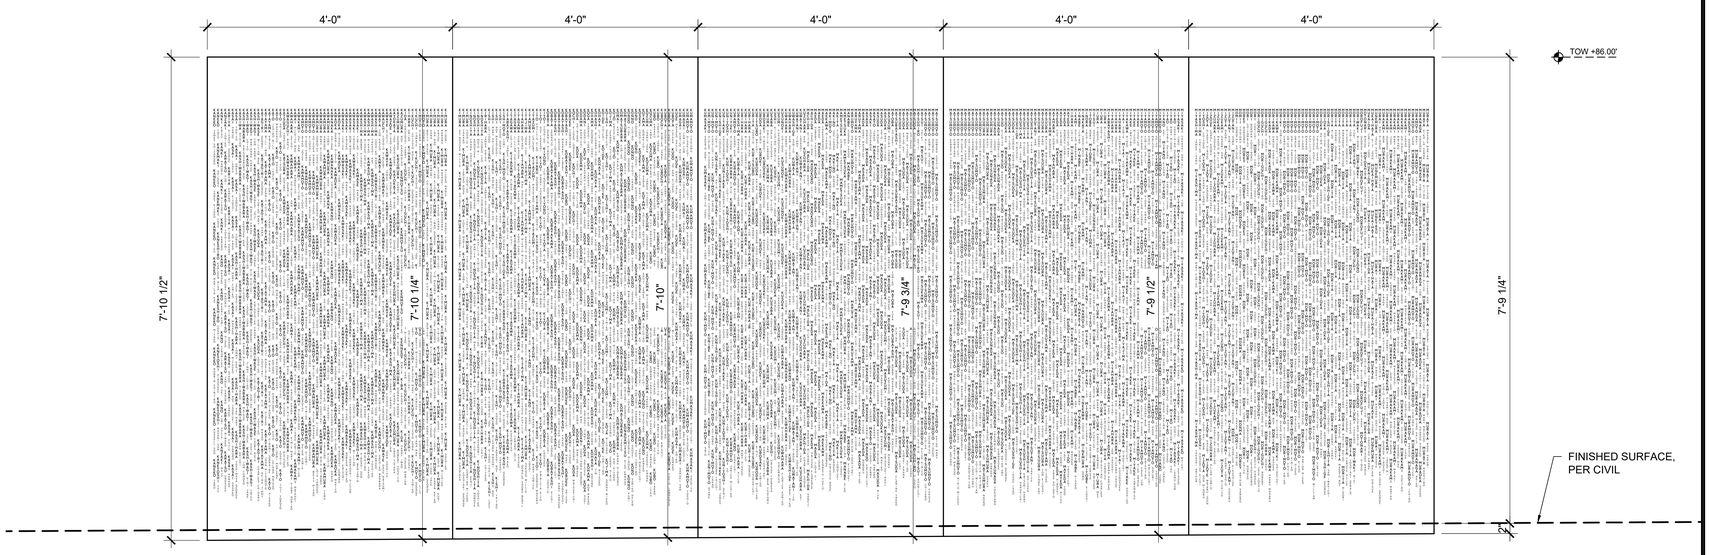

02 AMACHE WEST WALL ELEVATION
SCALE: 1" = 1'-0"

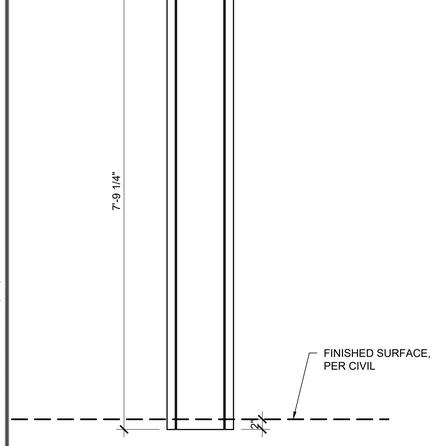

03 AMACHE SOUTH WALL ELEVATION
SCALE: 1" = 1'-0"

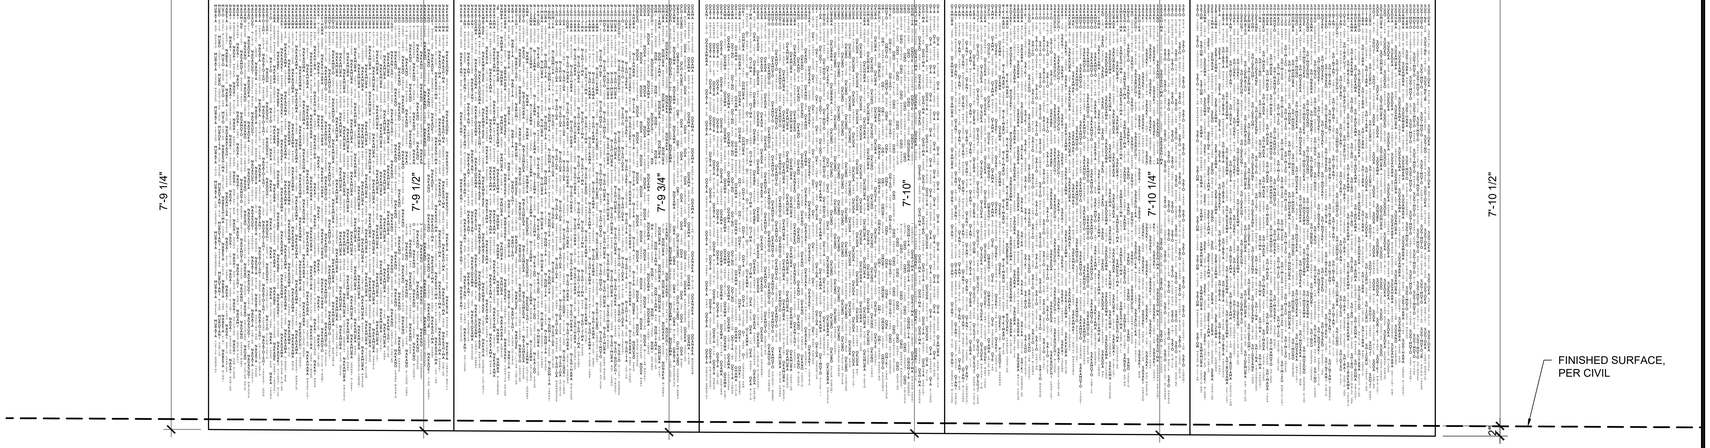

04 AMACHE EAST WALL ELEVATION
SCALE: 1" = 1'-0"

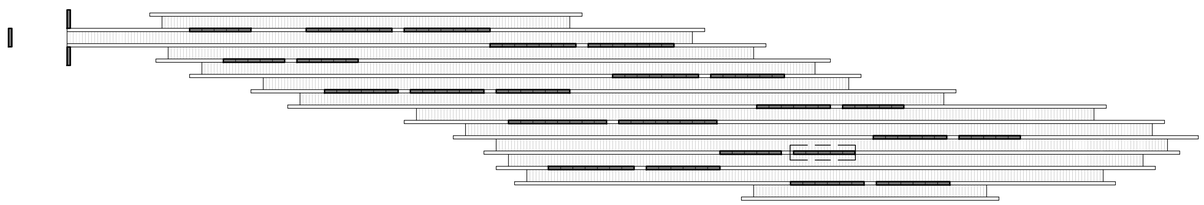

05 KEY PLAN
SCALE: 1/16" = 1'-0"

LEAD CONSULTANT

CHEE SALETTE
ARCHITECT + LANDSCAPE ARCHITECT
1625 SOUTH CENTRAL AVENUE, GLENDALE, CA 91204
TEL : 747.240.6926

SUB CONSULTANT

The ideas and designs represented by this drawing, are prepared by CHEE SALETTE and are for the sole use with the World War II Japanese American Incarceration Monument.

CHEE SALETTE shall retain all common law, statutory and other reserved rights including copyright. The design shall not be used by others for any other purpose.

STAMP

REGULATORY APPROVALS

DRAWING ISSUANCE

NO.	ISSUE	DATE
1	PROGRESS	01/17/2025
2	100% SCHEMATIC DESIGN	01/31/2025
3	25% DESIGN DEVELOPMENT	02/21/2025
4	75% DESIGN DEVELOPMENT	04/25/2025
5	100% DESIGN DEVELOPMENT	10/09/2025
6	100% DESIGN DEVELOPMENT	11/07/2025
7	PLAN CHECK #01	12/23/2025
8	BID SET	03/22/2026

PROJECT NAME
WWII JAPANESE AMERICAN INCARCERATION MONUMENT
4045 190TH STREET
TORRANCE, CA 90504

TITLE
WALL ELEVATIONS - AMACHE

PROJECT
2024-16
SCALE
1" = 1'-0"
DATE

SHEET NUMBER
A8.46

ORIGINAL SIZE: 30"x42"

©CSAO,INC.

Z:\2024-16_WWII CAMP WALL\03-PWC\A8.46-WWIM_WALL ELEVATIONS_AMACHE_2.DWG - PLOTTED BY CSTCLS 11 ON 3/19/2026

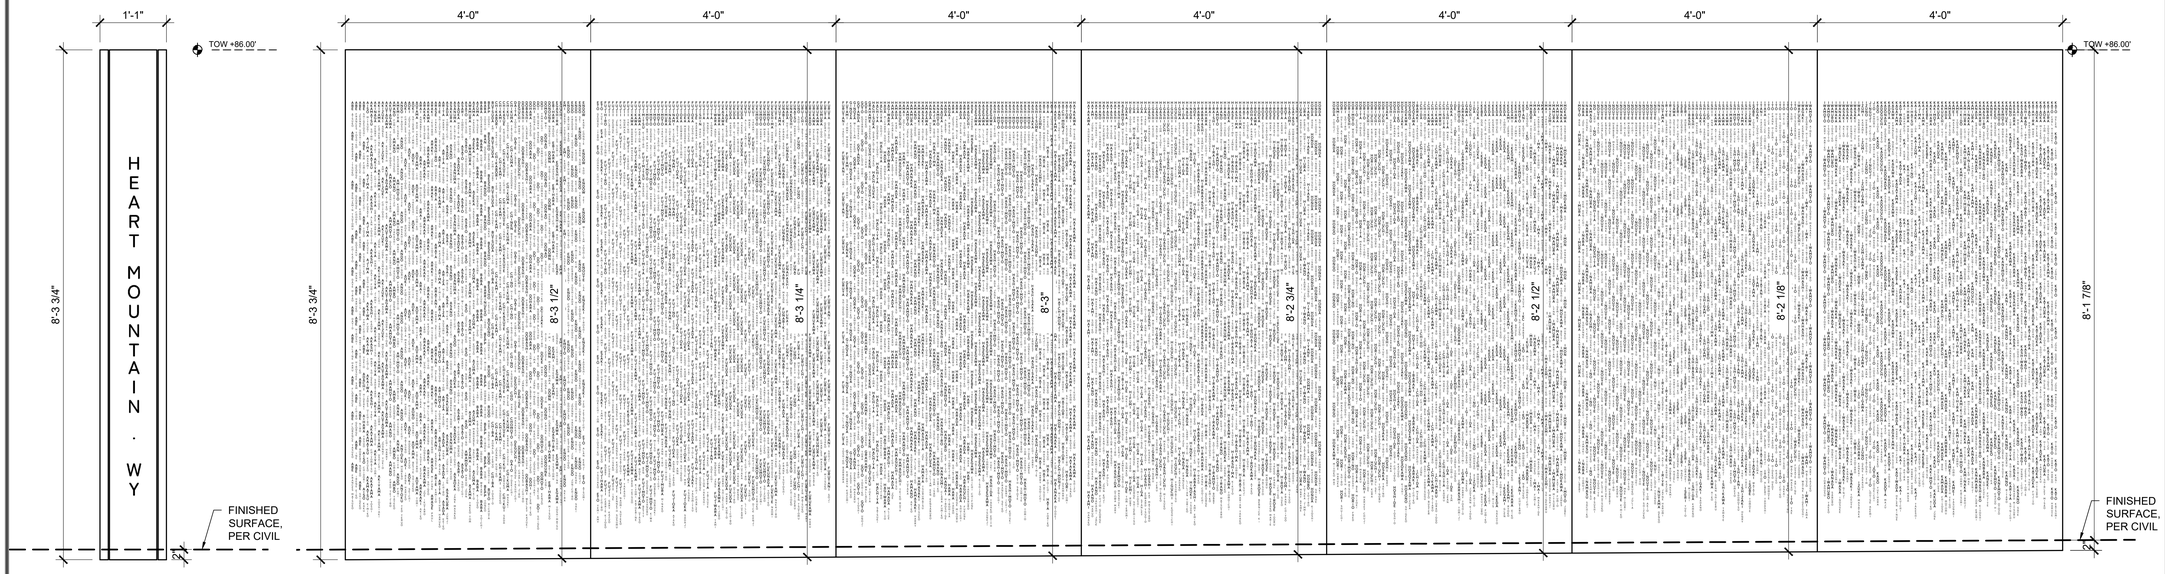

01 HEART MOUNTAIN NORTH WALL ELEVATION
SCALE: 1" = 1'-0"

02 HEART MOUNTAIN WEST WALL ELEVATION
SCALE: 1" = 1'-0"

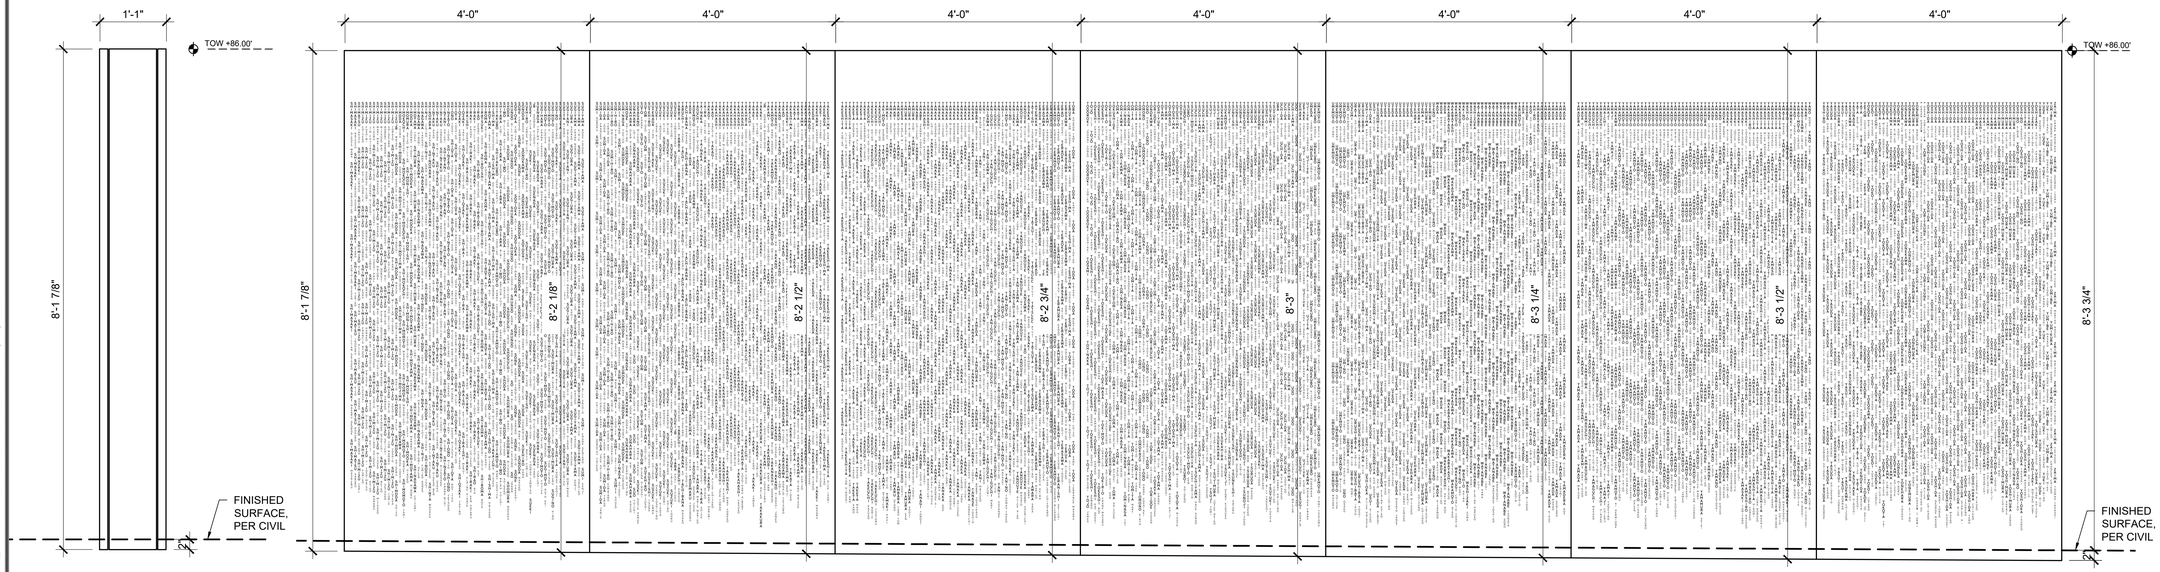

03 HEART MOUNTAIN SOUTH WALL ELEVATION
SCALE: 1" = 1'-0"

04 HEART MOUNTAIN EAST WALL ELEVATION
SCALE: 1" = 1'-0"

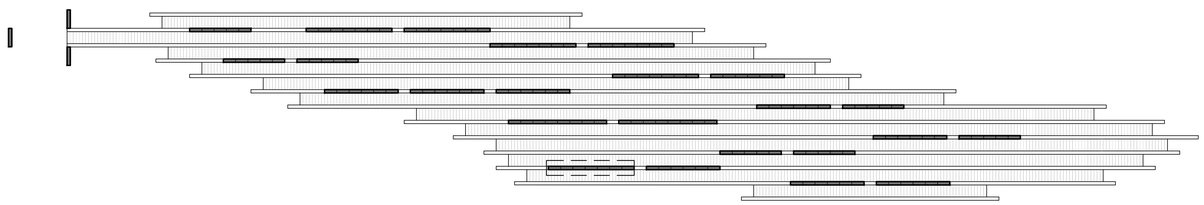

05 KEY PLAN
SCALE: 1/16" = 1'-0"

LEAD CONSULTANT

CHEE SALETTE
ARCHITECT + LANDSCAPE ARCHITECT
1625 SOUTH CENTRAL AVENUE, GLENDALE, CA 91204
TEL. 747.240.6926

SUB CONSULTANT

The ideas and designs represented by this drawing, are prepared by CHEE SALETTE and are for the sole use with the World War II Japanese American Incarceration Monument.

CHEE SALETTE shall retain all common law, statutory and other reserved rights including copyright. The design shall not be used by others for any other purpose.

STAMP

LICENSED ARCHITECT
TINA CHEE
28208
11/30/2027
RENEWAL DATE
STATE OF CALIFORNIA

REGULATORY APPROVALS

DRAWING ISSUANCE

NO.	ISSUE	DATE
1	PROGRESS	01/17/2025
2	100% SCHEMATIC DESIGN	01/31/2025
3	25% DESIGN DEVELOPMENT	02/21/2025
4	75% DESIGN DEVELOPMENT	04/25/2025
5	100% DESIGN DEVELOPMENT	10/09/2025
6	100% DESIGN DEVELOPMENT	11/07/2025
7	PLAN CHECK #01	12/23/2025
8	BID SET	03/22/2026

PROJECT NAME
WWII JAPANESE AMERICAN INCARCERATION MONUMENT
4045 190TH STREET
TORRANCE, CA 90504

TITLE
WALL ELEVATIONS - HEART MOUNTAIN

PROJECT
2024-16

SCALE
1" = 1'-0"

DATE

SHEET NUMBER
A8.50

ORIGINAL SIZE: 30"x42"

©CSAO,INC.

Z:\2024-16_WWII CAMP WALL\03-DWG\A8.50-WWIM_WALL ELEVATIONS_HEART MOUNTAIN_1.DWG - PLOTTED BY CSTCLS 11 ON 3/19/2026

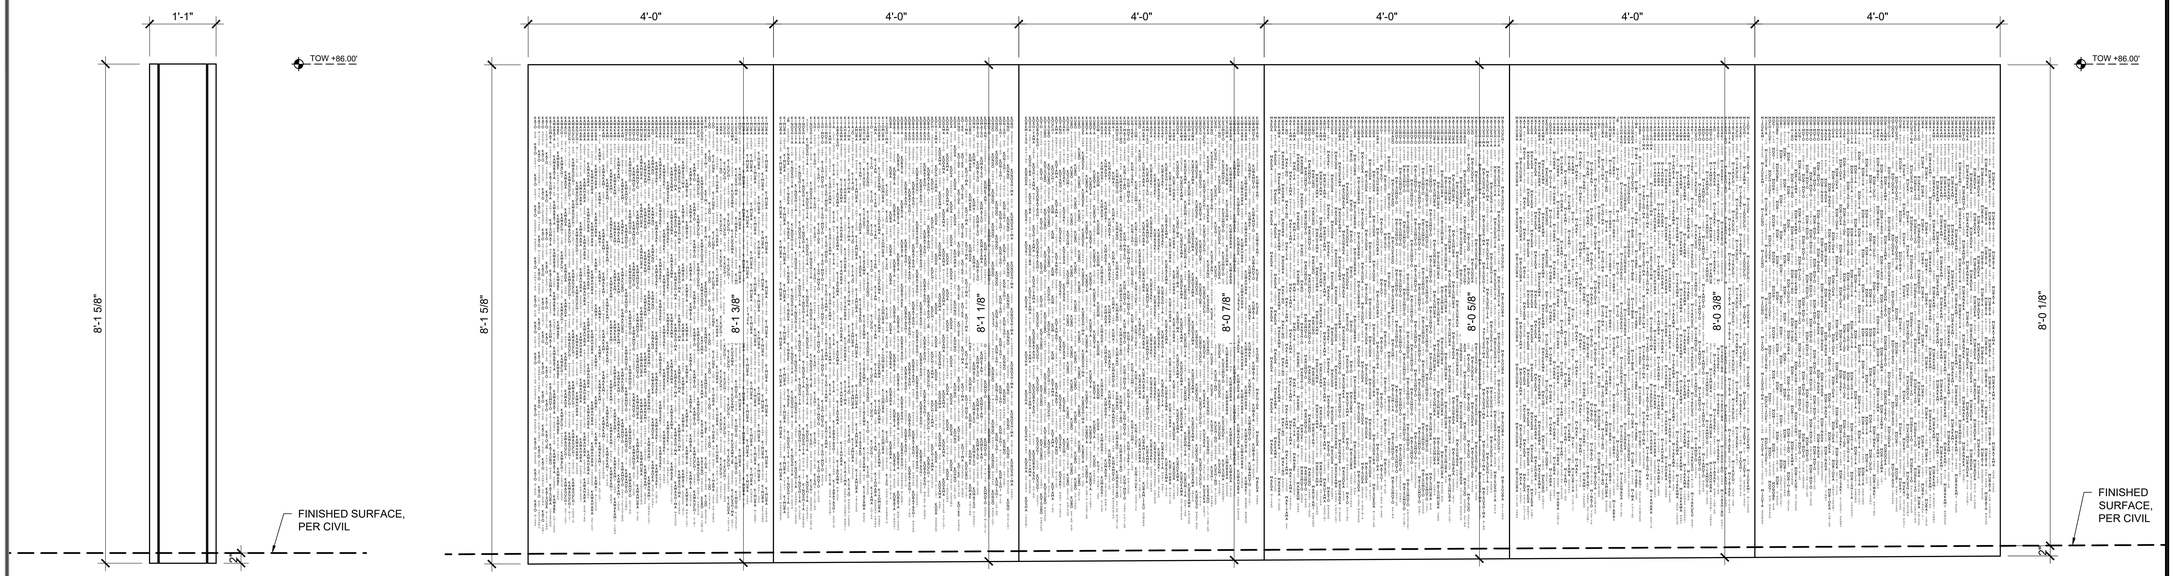

01 HEART MOUNTAIN NORTH WALL ELEVATION
SCALE: 1" = 1'-0"

02 HEART MOUNTAIN WEST ELEVATION
SCALE: 1" = 1'-0"

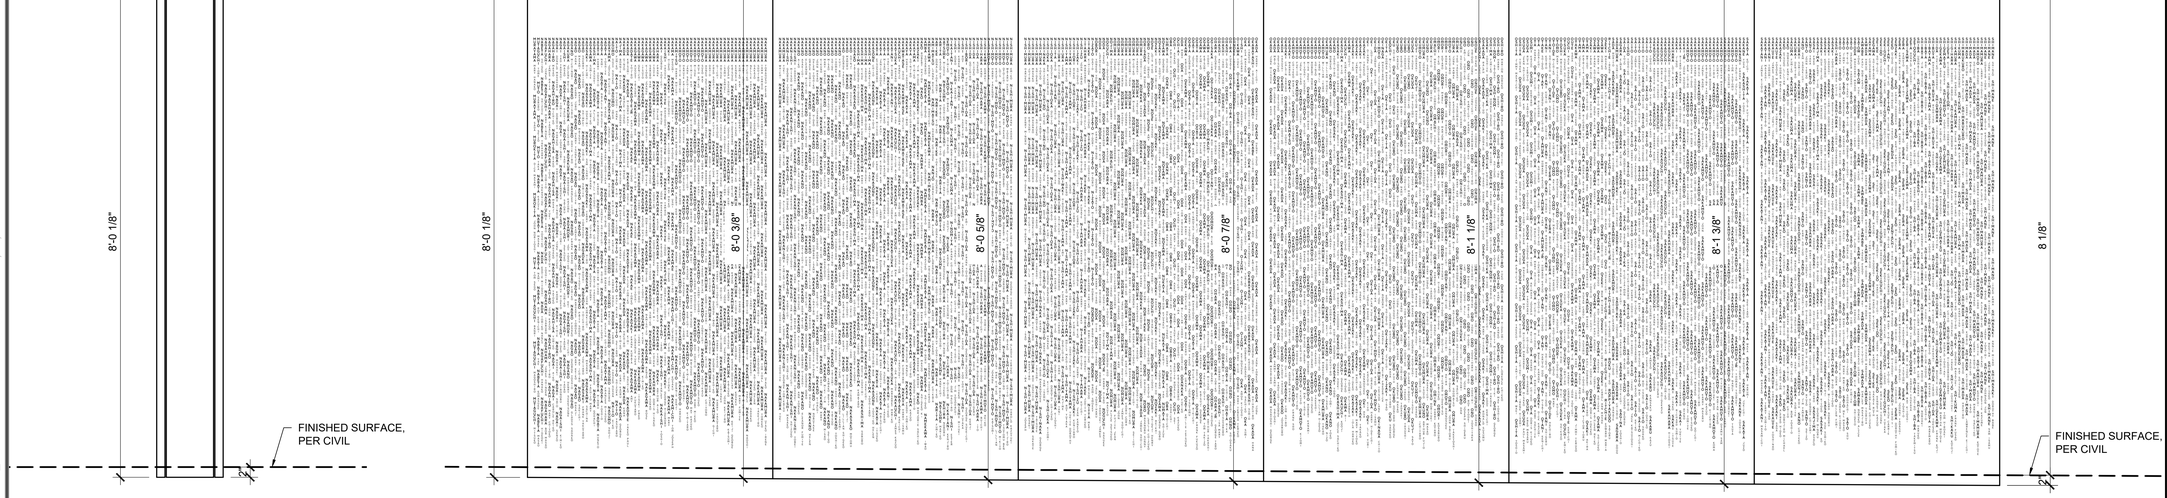

03 HEART MOUNTAIN SOUTH WALL ELEVATION
SCALE: 1" = 1'-0"

04 HEART MOUNTAIN EAST WALL ELEVATION
SCALE: 1" = 1'-0"

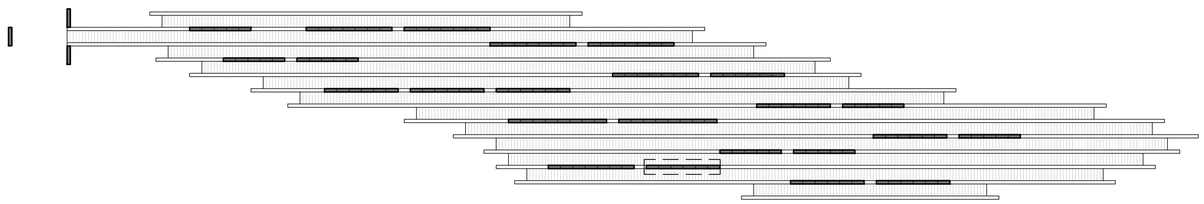

05 KEY PLAN
SCALE: 1/16" = 1'-0"

0' 6" 1' 2'

N

LEAD CONSULTANT

CHEE SALETTE
ARCHITECT + LANDSCAPE ARCHITECT
1625 SOUTH CENTRAL AVENUE, GLENDALE, CA 91204
TEL : 747.240.6926

SUB CONSULTANT

The ideas and designs represented by this drawing, are prepared by CHEE SALETTE and are for the sole use with the World War II Japanese American Incarceration Monument.

CHEE SALETTE shall retain all common law, statutory and other reserved rights including copyright. The design shall not be used by others for any other purpose.

STAMP

LICENSED ARCHITECT
TINA CHEE
28208
10/30/2027
RENEWAL DATE
STATE OF CALIFORNIA

REGULATORY APPROVALS

DRAWING ISSUANCE

NO.	ISSUE	DATE
1	PROGRESS	01/17/2025
2	100% SCHEMATIC DESIGN	01/31/2025
3	25% DESIGN DEVELOPMENT	02/21/2025
4	75% DESIGN DEVELOPMENT	04/25/2025
5	100% DESIGN DEVELOPMENT	10/09/2025
6	100% DESIGN DEVELOPMENT	11/07/2025
7	PLAN CHECK #01	12/23/2025
8	BID SET	03/22/2026

PROJECT NAME
WWII JAPANESE AMERICAN INCARCERATION MONUMENT
4045 190TH STREET
TORRANCE, CA 90504

TITLE
WALL ELEVATIONS - HEART MOUNTAIN

PROJECT
2024-16

SCALE
1" = 1'-0"

DATE

ORIGINAL SIZE: 30"x42"

SHEET NUMBER
A8.51

©CSAO,INC.

Z:\2024-16_WWII CAMP WALL\03-DWG\A8.51-WWIM_WALL ELEVATIONS_HEART MOUNTAIN_2.DWG - PLOTTED BY CSTCLS 11 ON 3/19/2026

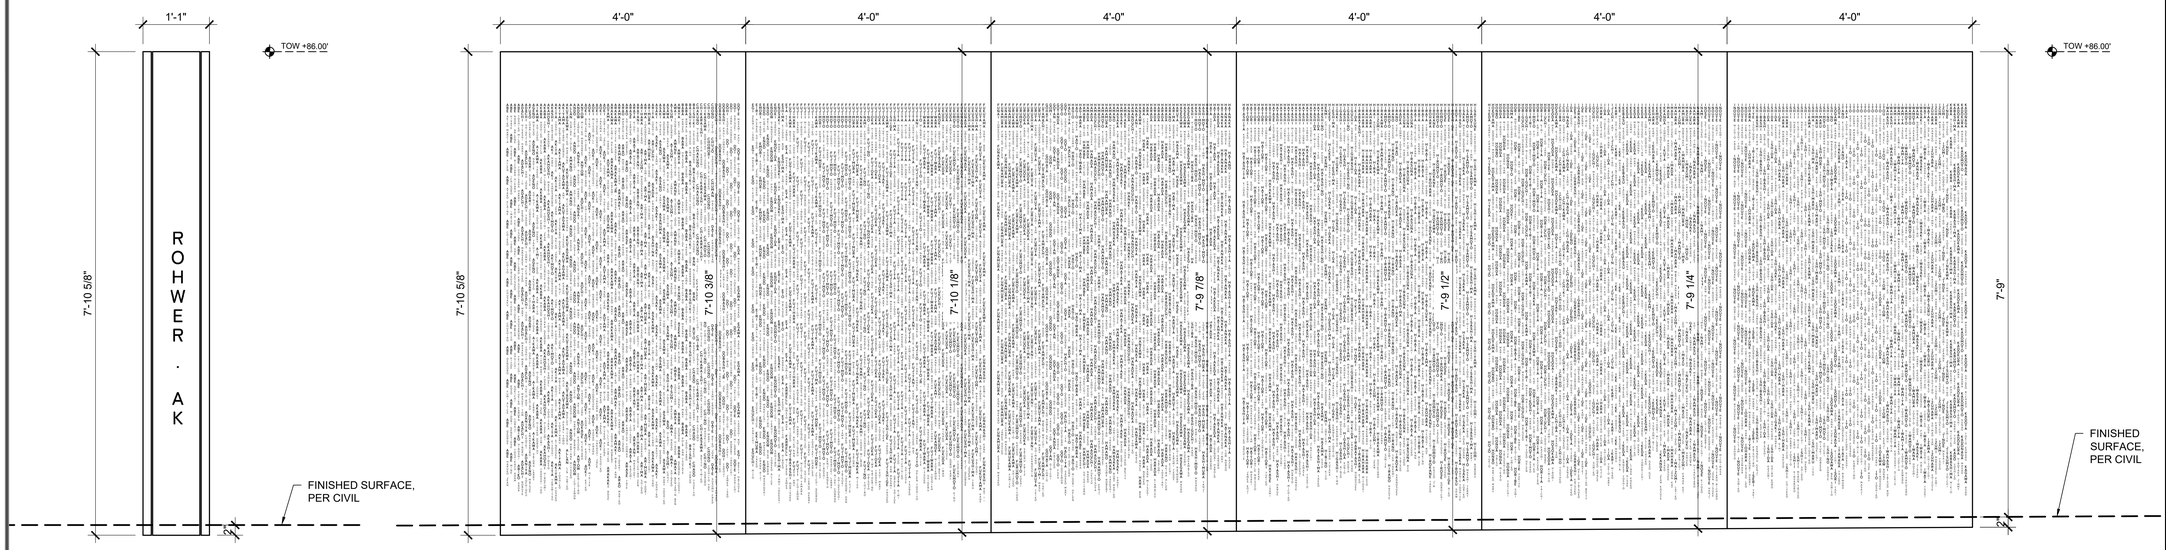

01 ROHWER NORTH WALL ELEVATION
SCALE: 1" = 1'-0"

02 ROHWER WEST WALL ELEVATION
SCALE: 1" = 1'-0"

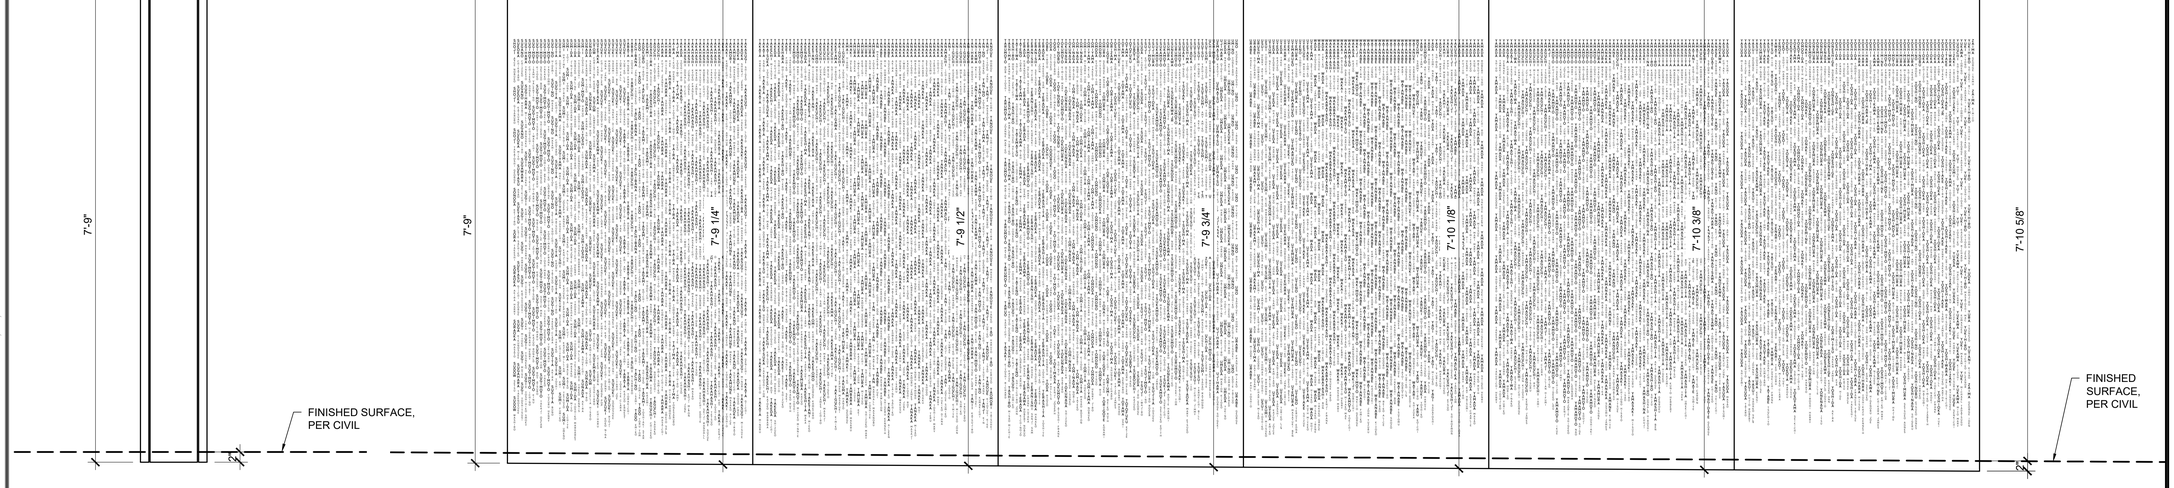

03 ROHWER SOUTH WALL ELEVATION
SCALE: 1" = 1'-0"

04 ROHWER EAST WALL ELEVATION
SCALE: 1" = 1'-0"

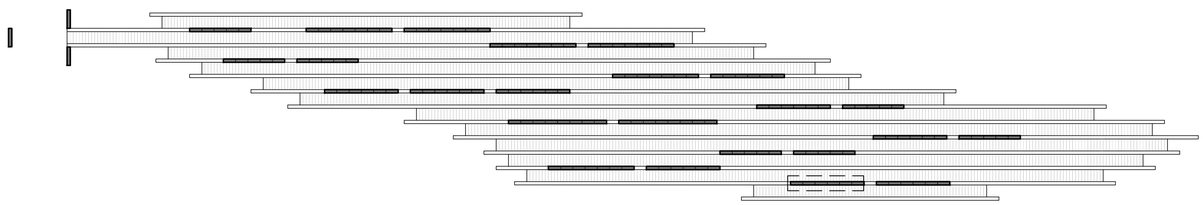

05 KEY PLAN
SCALE: 1/16" = 1'-0"

N

0' 6" 1' 2'

Z:\2024-16_WWII CAMP WALL\03-PWC\A8.55-WWIM_WALL ELEVATIONS_ROHWER_1.DWG - PLOTTED BY CSTCLS 11 ON 3/19/2026

LEAD CONSULTANT

CHEE SALETTE
ARCHITECT + LANDSCAPE ARCHITECT
1625 SOUTH CENTRAL AVENUE, GLENDALE, CA 91204
TEL. 747.240.6926

SUB CONSULTANT

The ideas and designs represented by this drawing, are prepared by CHEE SALETTE and are for the sole use with the World War II Japanese American Incarceration Monument.

CHEE SALETTE shall retain all common law, statutory and other reserved rights including copyright. The design shall not be used by others for any other purpose.

STAMP

LICENSED ARCHITECT
TINA CHEE
28208
3/30/2027
RENEWAL DATE
STATE OF CALIFORNIA

REGULATORY APPROVALS

DRAWING ISSUANCE

NO.	ISSUE	DATE
1	PROGRESS	01/17/2025
2	100% SCHEMATIC DESIGN	01/31/2025
3	25% DESIGN DEVELOPMENT	02/21/2025
4	75% DESIGN DEVELOPMENT	04/25/2025
5	100% DESIGN DEVELOPMENT	10/09/2025
6	100% DESIGN DEVELOPMENT	11/07/2025
7	PLAN CHECK #01	12/23/2025
8	BID SET	03/22/2026

PROJECT NAME

WWII JAPANESE AMERICAN INCARCERATION MONUMENT

4045 190TH STREET
TORRANCE, CA 90504

TITLE

WALL ELEVATIONS - ROHWER

PROJECT
2024-16

SCALE
1" = 1'-0"

DATE

ORIGINAL SIZE: 30"x42"

SHEET NUMBER

A8.55

©CSAO,INC.

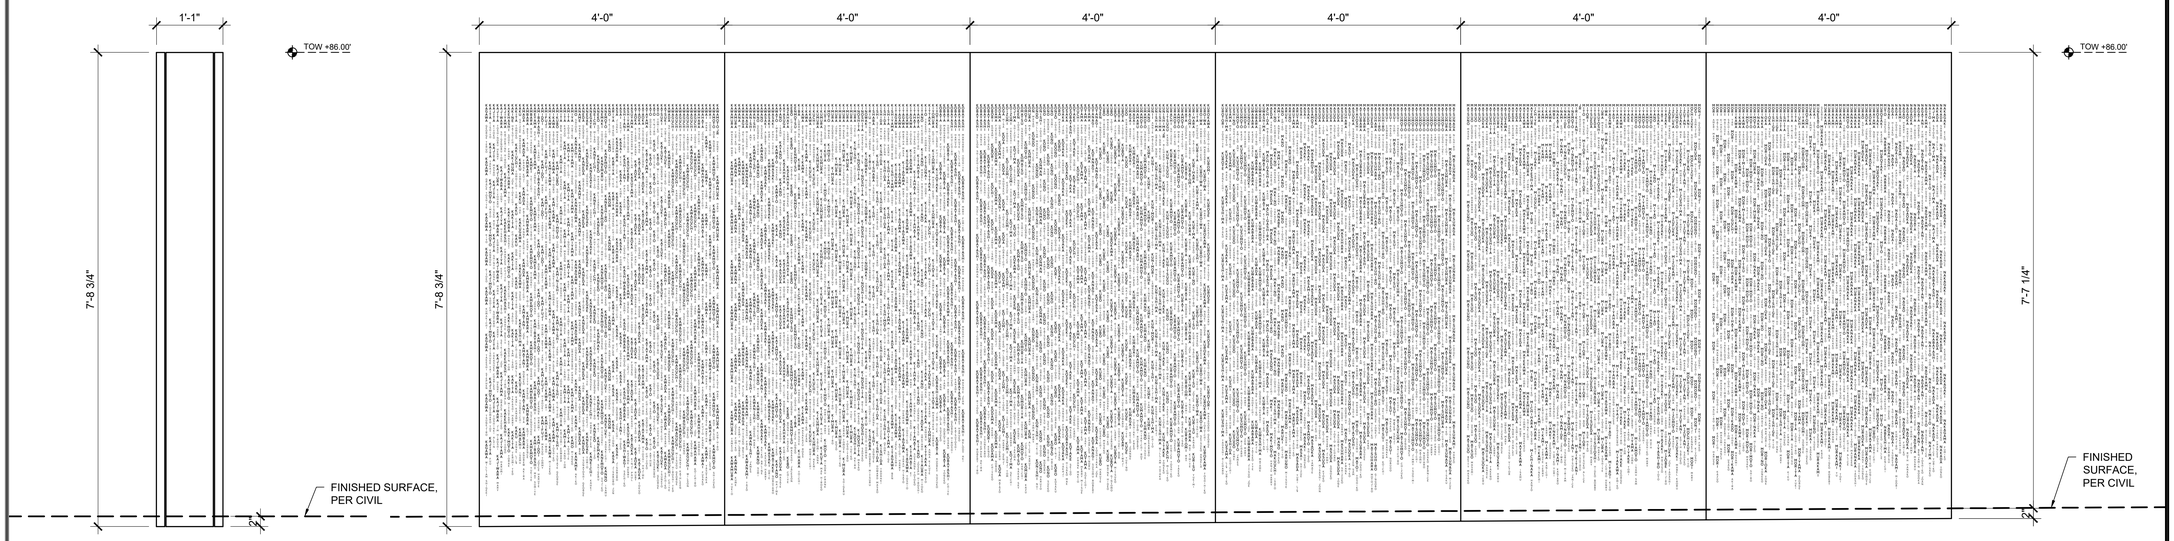

01 ROHWER NORTH WALL ELEVATION
SCALE: 1" = 1'-0"

02 ROHWER WEST WALL ELEVATION
SCALE: 1" = 1'-0"

03 ROHWER SOUTH WALL ELEVATION
SCALE: 1" = 1'-0"

04 ROHWER EAST WALL ELEVATION
SCALE: 1" = 1'-0"

05 KEY PLAN
SCALE: 1/16" = 1'-0"

0' 6" 1' 2'

N

Z:\2024-16_WWII CAMP WALL\03-DWG\A8.56-WWIM_WALL ELEVATIONS_ROHWER_2.DWG - PLOTTED BY CSTCLS 11 ON 3/19/2026

LEAD CONSULTANT

CHEE SALETTE
ARCHITECT + LANDSCAPE ARCHITECT
1625 SOUTH CENTRAL AVENUE, GLENDALE, CA 91204
TEL : 747.240.6926

SUB CONSULTANT

The ideas and designs represented by this drawing, are prepared by CHEE SALETTE and are for the sole use with the World War II Japanese American Incarceration Monument.

CHEE SALETTE shall retain all common law, statutory and other reserved rights including copyright. The design shall not be used by others for any other purpose.

STAMP

LICENSED ARCHITECT
TINA CHEE
28208
11/30/2027
RENEWAL DATE
STATE OF CALIFORNIA

REGULATORY APPROVALS

DRAWING ISSUANCE

NO.	ISSUE	DATE
1	PROGRESS	01/17/2025
2	100% SCHEMATIC DESIGN	01/31/2025
3	25% DESIGN DEVELOPMENT	02/21/2025
4	75% DESIGN DEVELOPMENT	04/25/2025
5	100% DESIGN DEVELOPMENT	10/09/2025
6	100% DESIGN DEVELOPMENT	11/07/2025
7	PLAN CHECK #01	12/23/2025
8	BID SET	03/22/2026

PROJECT NAME
WWII JAPANESE AMERICAN INCARCERATION MONUMENT
4045 190TH STREET
TORRANCE, CA 90504

TITLE
WALL ELEVATIONS - ROHWER

PROJECT
2024-16

SCALE
1" = 1'-0"

DATE

ORIGINAL SIZE: 30"x42"

SHEET NUMBER
A8.56

©CSAO,INC.