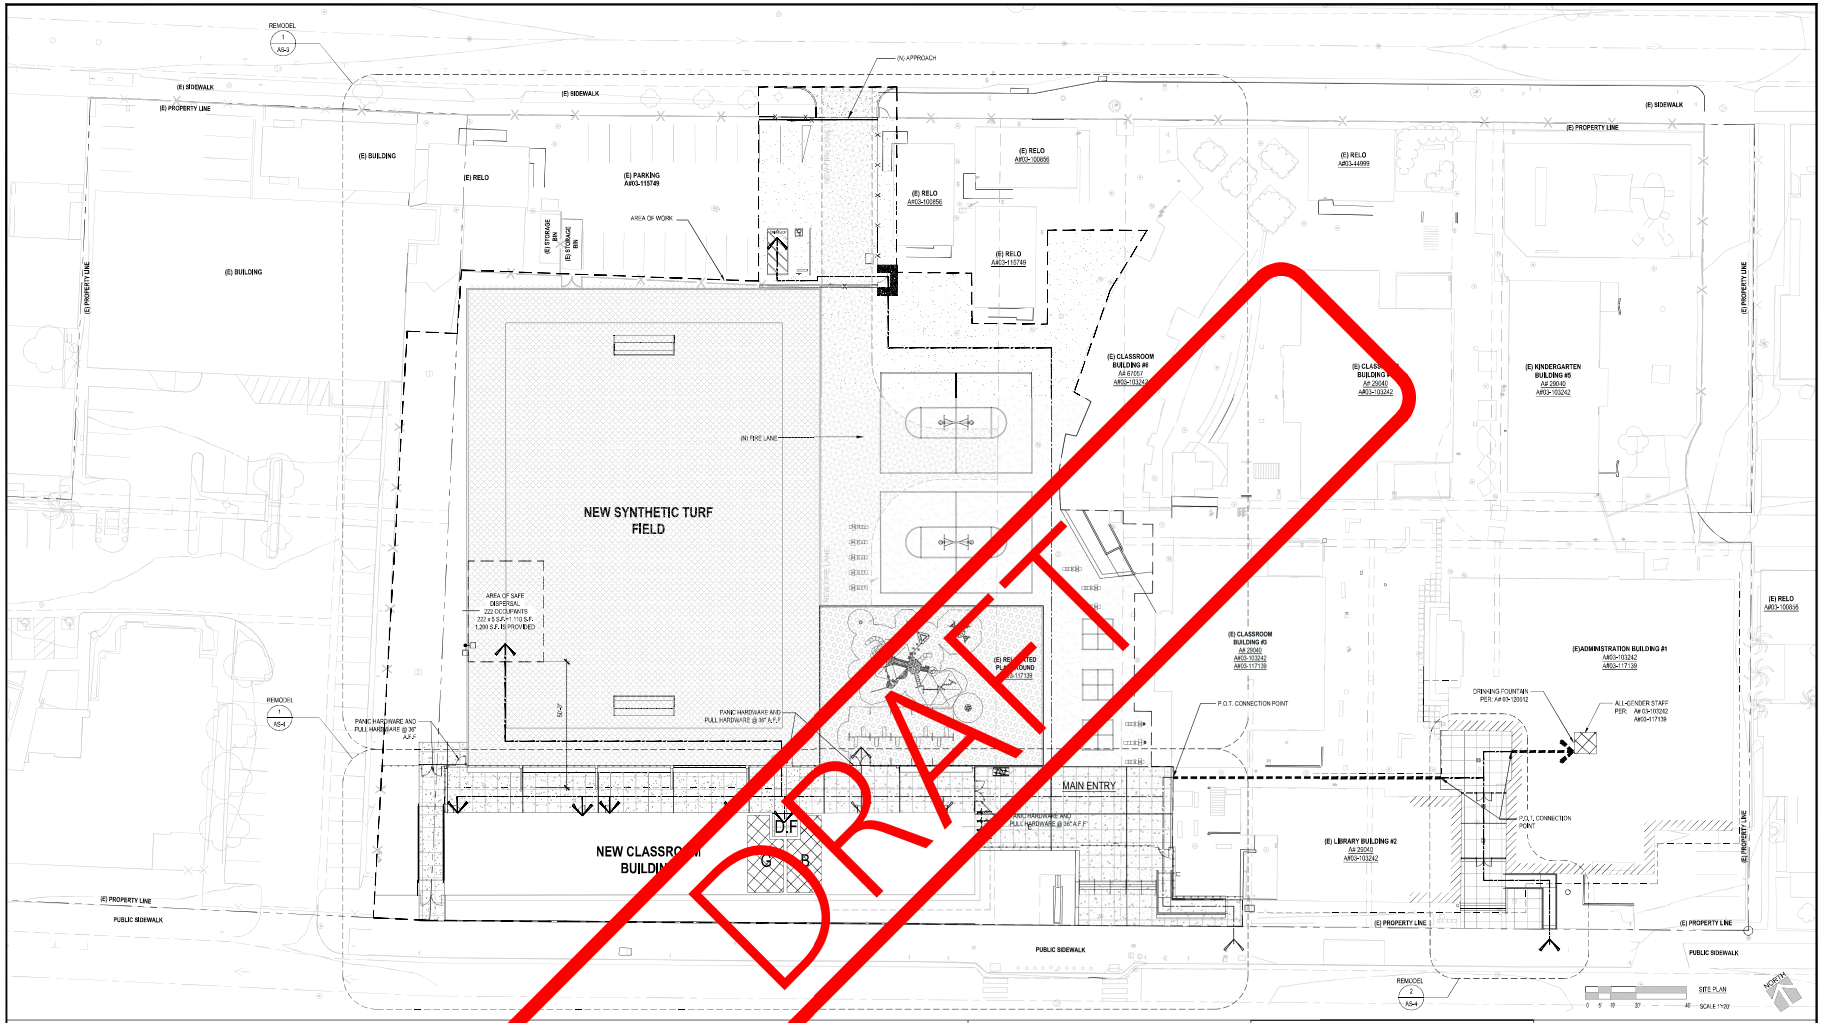


DRAFT

GENERAL NOTES

1. VERIFY ALL EXISTING & FINISH GRADES, DIMENSIONS & SITE CONDITIONS BEFORE COMMENCING WORK AND REPORT ANY DISCREPANCIES TO THE ARCHITECT.
2. ALL GRADING WORK SHALL CONFORM TO APPLICABLE PROVISIONS OF THE CALIFORNIA BUILDING CODE, TITLE 24, AND LOCAL CODES AND ORDINANCES. IN THE EVENT OF CONFLICTING PROVISIONS, ALWAYS CONFORM TO THE MORE STRINGENT REQUIREMENTS.
3. DETERMINE NECESSARY SUBGRADE ELEVATIONS AND CONSTRUCT SMOOTH TRANSITIONS BETWEEN FINISHED GRADES. FINISHED GRADE ELEVATIONS ADJACENT TO BUILDING PERIMETERS TO BE 6" BELOW FINISHED FLOOR ELEVATIONS, U.N.O.
4. ALL CONCRETE PAVING TO BE MEDIUM BROOM FINISH UNLESS NOTED OTHERWISE.
5. LOCATIONS OF UTILITIES SHOWN ARE APPROXIMATE. CONTRACTOR SHALL EXERCISE EXTREME CAUTION IN EXCAVATING AND TRENCHING TO AVOID INTERCEPTING EXISTING PIPING OR CONDUITS. THE ARCHITECT IS NOT RESPONSIBLE FOR THE LOCATION OF UNDERGROUND UTILITIES OR STRUCTURES WHETHER OR NOT SHOWN OR DETAILED AND INSTALLED BY OTHER CONTRACTS, THE CONTRACTOR SHALL IMMEDIATELY NOTIFY THE OWNER SHOULD SUCH UNIDENTIFIED CONDITIONS BE DISCOVERED. THESE DRAWINGS AND SPECIFICATIONS DO NOT INCLUDE NECESSARY COMPONENTS FOR CONSTRUCTION SAFETY.
6. REFER TO CIVIL DRAWINGS FOR INFORMATION NOT SHOWN ON THIS PLAN.

DESIGN PROFESSIONAL IN GENERAL RESPONSIBLE CHARGE STATEMENT

PATH OF TRAVEL NOTE:

THE PATH OF TRAVEL (POT) IDENTIFIED IN THESE CONSTRUCTION DOCUMENTS MEETS THE REQUIREMENTS OF THE CURRENT APPLICABLE CALIFORNIA BUILDING CODE (CBC) ACCESSIBILITY PROVISIONS FOR THE PATH OF TRAVEL REQUIREMENTS FOR ALTERATIONS, ADDITIONS AND STRUCTURAL REPAIRS. AS PART OF THE DESIGN OF THIS PROJECT, THE POT WAS EXAMINED AND ANY ELEMENTS, COMPONENTS OR PORTIONS OF THE POT THAT WERE DETERMINED TO BE NONCOMPLIANT WITH THE CBC HAVE BEEN IDENTIFIED AND THE CORRECTIVE WORK NECESSARY TO BRING THEM INTO COMPLIANCE HAS BEEN INCLUDED WITHIN THE SCOPE OF THIS PROJECT'S WORK THROUGH DETAILS, DRAWINGS AND SPECIFICATIONS INCORPORATED INTO THESE CONSTRUCTION DOCUMENTS. ANY NONCOMPLIANT ELEMENTS, COMPONENTS OR PORTIONS OF THE POT THAT WILL NOT BE CORRECTED BY THIS PROJECT BASED ON VALUATION THRESHOLD LIMITATIONS OR A FINDING OF UNREASONABLE HARDSHIP ARE INDICATED IN THESE CONSTRUCTION DOCUMENTS. DURING CONSTRUCTION, IF POT ITEMS WITHIN THE SCOPE OF THE PROJECT REPRESENTED AS CBC COMPLIANT ARE FOUND TO BE NONCONFORMING BEYOND REASONABLE CONSTRUCTION TOLERANCES, THE ITEMS SHALL BE BROUGHT INTO COMPLIANCE WITH THE CBC AS A PART OF THIS PROJECT BY MEANS OF A CONSTRUCTION CHANGE DOCUMENT.

PARKING CALCULATION

TOTAL EXISTING PARKING STALLS	= 20
REQUIRED VAN ACCESSIBLE STALLS REQUIRED	= 1
PROVIDED VAN ACCESSIBLE STALLS PROVIDED	= 1

BICYCLE PARKING CALCULATIONS

BICYCLE PARKING CALCULATIONS:

2025 CALGREEN 5.106.4.2

STUDENT BICYCLE PARKING REQUIRED: 8 (4+2) RACK CAPACITY / PER NEW BUILDING
BICYCLE RACKS PROVIDED: 8

STAFF BICYCLE PARKING REQUIRED: 2 (MIN.,2 PER NEW BUILDING)
BICYCLE LOCKERS PROVIDED: 2

LEGEND

- ASSUMED LOT LINE / EXISTING PROPERTY LINE
- PATH OF TRAVEL - SEE NOTE BELOW
- EXISTING PATH OF TRAVEL AW03-120912
- EXISTING PATH OF TRAVEL: A# 03-117138
- PATH OF TRAVEL - SAFE DISPERSAL
- AREA OR WORK
- NEW CLASSROOM BUILDING

DRAFT

DIVISION OF THE STATE ARCHITECT
355 S GRAND AVE #2100
LOS ANGELES, CA 90071
ph: 213.897.3995
Application 03-126024 # File 19-26
agency

tBP architecture planning interiors

LICENSED ARCHITECT RICHARD L. CRAIG No. C26747 STATE OF CALIFORNIA

tBP/Architecture
4611 Teller Avenue
Newport Beach, CA 92660
ph: 949.851.0633
architect

consultant

LINWOOD E. HOWE ELEMENTARY SCHOOL
NEW CLASSROOM BUILDING & PLAY AREA

CULVER CITY UNIFIED SCHOOL DISTRICT
4100 IRVING PLACE
CULVER CITY, CA 90232


IBP project number: 21228.00
file name: DSA SUBMITTAL
drawn by: TEAM checked by: F.M
date: 04/20/26

rev:	date:	description:

THE DRAWING AND THE DESIGNS, DEPICTIONS, IDEAS AND OTHER INFORMATION CONTAINED HEREIN CONSTITUTE ORIGINAL WORKS OF BP/ARCHITECTURE AND SHALL REMAIN PROPERTY OF BP/ARCHITECTURE IN PERPETUITY. NO PART THEREOF SHALL BE REPRODUCED, DISCLOSED, DEPICTED, SOLD, PUBLISHED OR OTHERWISE USED IN ANY WAY WITHOUT THE ADVANCED EXPRESS WRITTEN CONSENT OF BP/ARCHITECTURE.

drawing title:
OVERALL CAMPUS PLAN

drawing no.:
AS-1

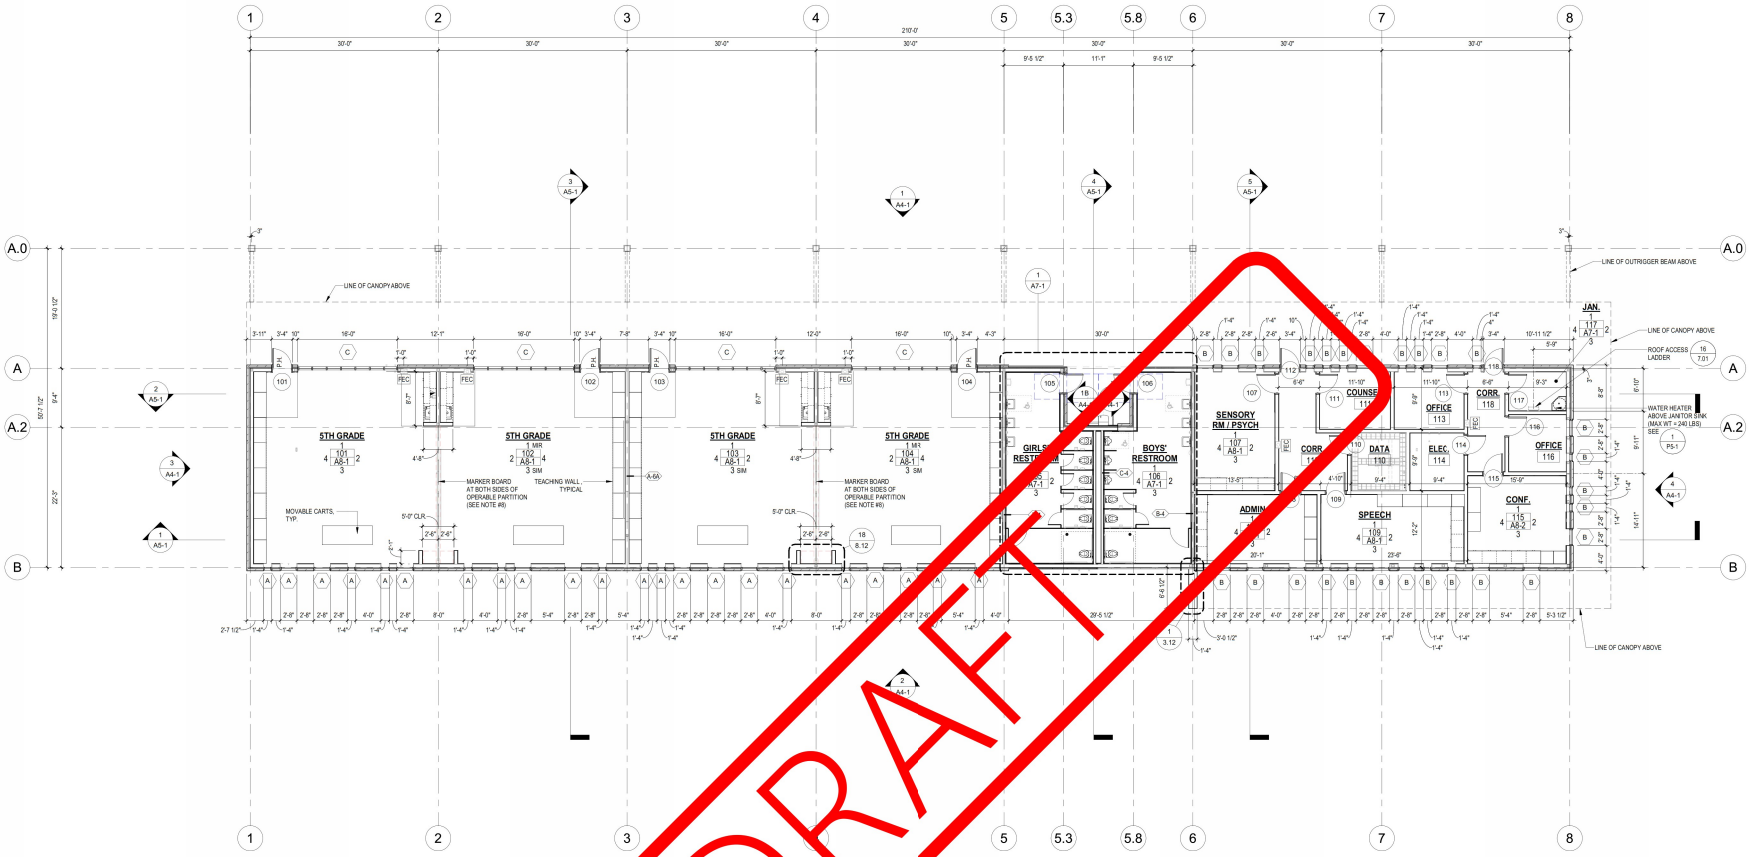

DRAFT

1ST FLOOR PLAN 1
SCALE : 1/8" = 1'-0"
0' 2' 4' 8' 16'
NORTH

FLOOR PLAN GENERAL NOTES

1. ALL INTERIOR WALLS SHALL BE TYPE A-6 UNLESS NOTED OTHERWISE.
2. ALL EXTERIOR WALLS SHALL BE 6" METAL STUD UNLESS NOTED OTHERWISE. REFER TO SHEET 3.01 FOR EXTERIOR WALL TYPES
3. DIMENSIONS ARE TO FACE OF STUD OR GRID LINE, UNLESS NOTED OTHERWISE.
4. REFER TO SHEETS 8.00, AND 8.50 FOR DOOR AND WINDOW SCHEDULES.
5. REFER TO SHEET 9.00 AND 9.01 FOR INTERIOR FINISH AND COLOR SCHEDULE.
6. REFER TO SHEET A9-1 FOR SIGNAGE PLANS.
7. SEE DETAIL 4/3.01 18/3.01 FOR TYPICAL EXTERIOR WALL CONSTRUCTION.
8. FOR OPERABLE PARTITION: PROVIDE MINIMUM STC 52 ACOUSTICAL PERFORMANCE.

LEGEND

- ### — DOOR REFERENCE, SEE DOOR SCHEDULES — 8.00
- XXX — WALL TYPE — - / 4.01
- XXX — WINDOW TYPE, — - / 8.50
- P.H. — PANIC HARDWARE, SEE DOOR SCHEDULE — - / 8.00
- FEC — FIRE EXTINGUISHER CABINET — 20 / 4.01
- STUD WALL
- ELECTRICAL PANEL
- 60x60 — LEVEL LANDING WITH MAX SLOPE OF 1.9% IN ALL DIRECTIONS. NUMBERS SHOWN ARE FOR THE SIZE OF LANDING IN INCHES. PROVIDE LEVEL FLOOR AT INTERIOR LOCATIONS

DRAFT

DIVISION OF THE STATE ARCHITECT
355 S GRAND AVE #2100
LOS ANGELES. CA 90071
ph: 213.897.3995
Application #03-126024 File #19-26
agency

tBP architecture planning interiors

LICENSED ARCHITECT LAUREN L. DOMINO No. C34762 STATE OF CALIFORNIA

tBP/Architecture
4911 Teller Avenue
Newport Beach, CA 92660
ph: 949.863.0808
architect

consultant

LINWOOD E. HOWE ELEMENTARY SCHOOL
NEW CLASSROOM BUILDING & PLAY AREA

CULVER CITY UNIFIED SCHOOL DISTRICT
4100 IRVING PLACE
CULVER CITY, CA 90232


tBP project number: 21228.00
file name: 19-26
drawn by: Author checked by: Checker
date: 04/21/26


rev:	date:	description:


THIS DRAWING AND THE DESIGNS, DEPICTIONS, IDEAS AND OTHER INFORMATION CONTAINED HEREIN CONSTITUTE UNPUBLISHED WORK OF tBP/ARCHITECTURE AND SHALL REMAIN PROPERTY OF tBP/ARCHITECTURE IN PERPETUITY. NO PART THEREOF SHALL BE REPRODUCED, DISCLOSED, DISTRIBUTED, SOLD, PUBLISHED OR OTHERWISE USED IN ANY WAY WITHOUT THE ADVANCED EXPRESS WRITTEN CONSENT OF tBP/ARCHITECTURE.


drawing title:
FLOOR PLAN

drawing no.:
A1-1

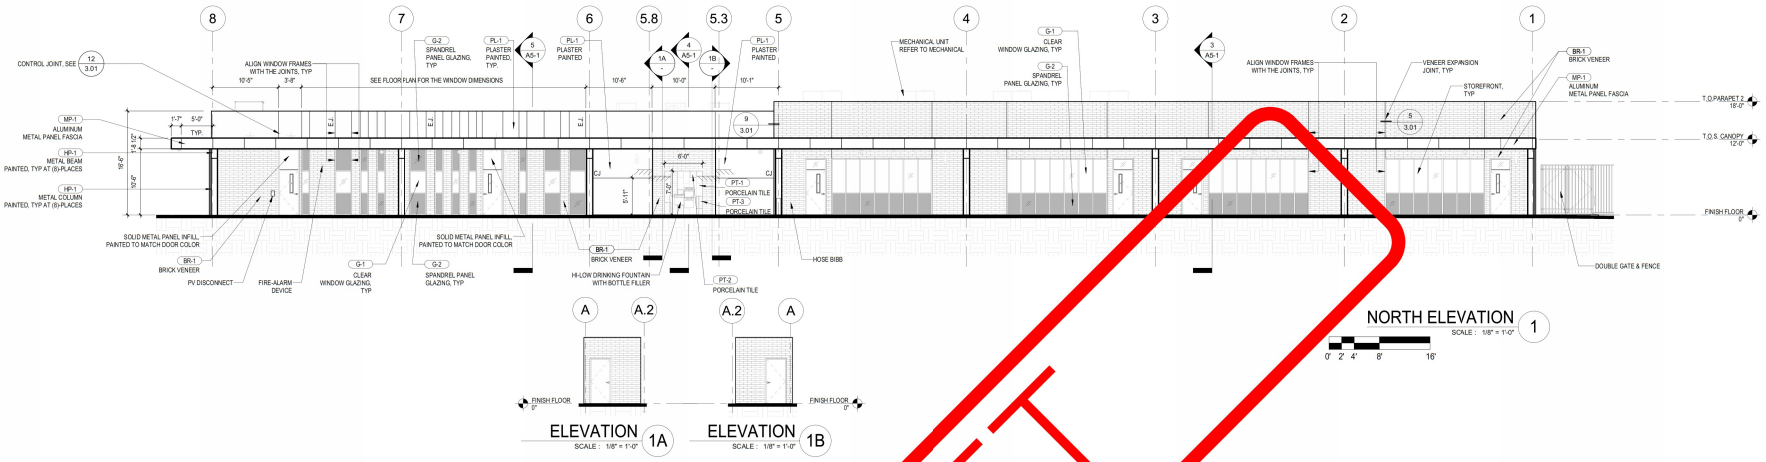

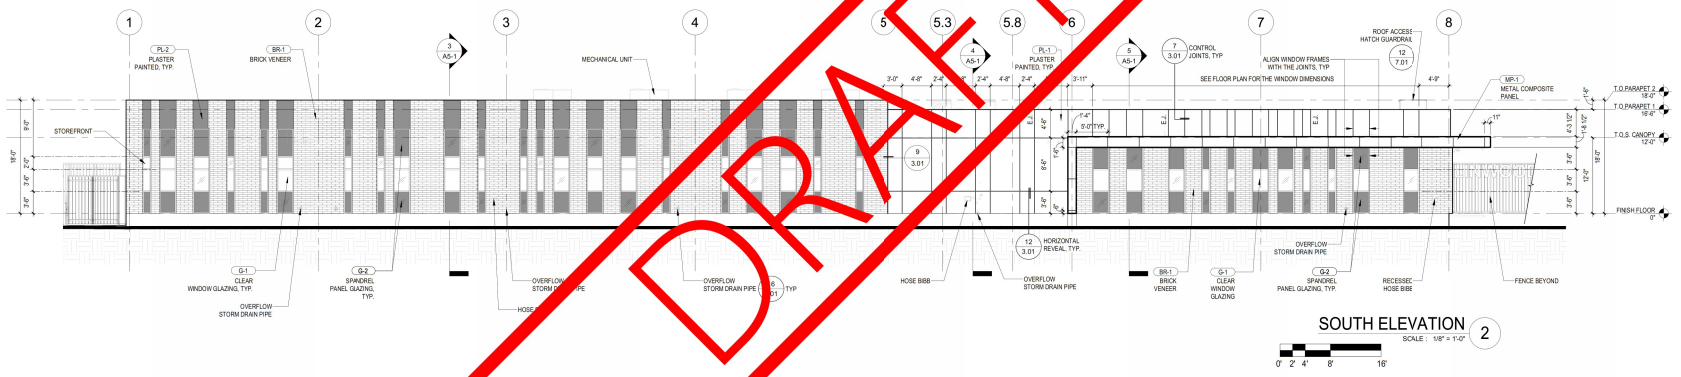

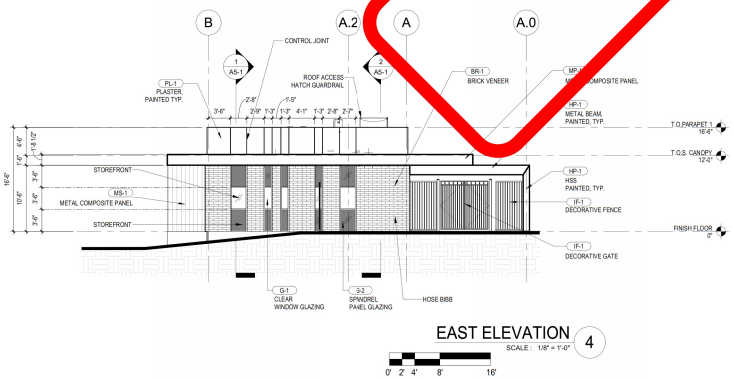

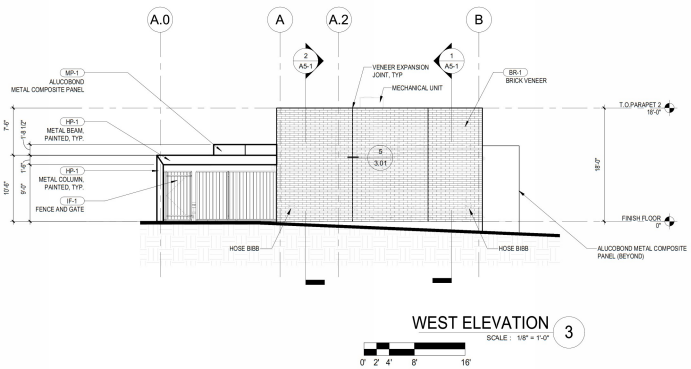

DRAFT

DRAFT

DIVISION OF THE STATE ARCHITECT
355 S GRAND AVE #2100
LOS ANGELES, CA 90071
ph: 213.897.3995
Application #03-126024 File #19-26
agency

tBP architecture planning interiors

LICENSED ARCHITECT JOSEPH L. JONES No. C5752 STATE OF CALIFORNIA

tBP/Architecture
4911 Teller Avenue
Newport Beach, CA 92660
ph: 949.851.0633
architect

consultant

LINWOOD E. HOWE ELEMENTARY SCHOOL NEW CLASSROOM BUILDING & PLAY AREA

CULVER CITY UNIFIED SCHOOL DISTRICT
4100 IRVING PLACE
CULVER CITY, CA 90232

IBP project number: 21228.00
file name: 19-26
drawn by: Author checked by: Checker
date: 04/21/26

rev:	date:	description:

THIS DRAWING AND THE DESIGNS, DEPICTIONS, IDEAS AND OTHER INFORMATION CONTAINED HEREIN CONSTITUTE UNPUBLISHED WORK OF tBP/ARCHITECTURE AND SHALL REMAIN PROPERTY OF tBP/ARCHITECTURE IN ITS ENTIRETY. NO PART THEREOF SHALL BE REPRODUCED, DISCLOSED, DISTRIBUTED, SOLD, PUBLISHED OR OTHERWISE USED IN ANY WAY WITHOUT THE ADVANCED EXPRESS WRITTEN CONSENT OF tBP/ARCHITECTURE.

drawing title:

EXTERIOR ELEVATIONS

drawing no.:

A4-1