


Sign Type	Sign Type Name / Description	Quantity	Unit Cost	Extension
ROADWAY SIGNAGE				
R1.00	Parking Disclaimer / Tow Away Sign	1		
R2.00	Vehicular Directional Sign	1		
R3.00	Accessible Parking Identification Sign	2		
R4.00	Reserved Parking Identification Sign	9		
R5.00	Traffic Regulatory / Stop Sign	1		
R6.00	Passenger Drop-off Sign	1		
R7.00	Accessible Pathway Identification Sign / Freestanding	2		
R8.00	Accessible Pathway Identification Sign / Wall Mount	5		
R9.00	Project Identification Monument Sign	1		
	Roadway Signage / Subtotal			
EXTERIOR SIGNAGE				
X1.00	Primary Project Identification Wall Sign	1 (21 letters)		
X3.00	Project Entry Identification Sign	4		
X5.00	Exterior Room Identification Sign	6		
X10.00	International Symbol of Accessibility	4		
X11a.00	No Smoking Notice / Main Entrance	4		

Sign Type	Sign Type Name / Description	Quantity	Unit Cost	Extension
X12.00	Hours of Operation	4		
X21.00	Information Kiosk	2 (1 new sign) (1 existing sign requiring renovation)		
	Exterior Signage / Subtotal			
INTERIOR SIGNAGE				
A1.00	Interior Room Identification Sign	14		
A2.00	Area Identification Sign	3 (35 letters)		
A3.00	Changeable Room Identification Sign / Small	4		
A4.00	Changeable Room Identification Sign / Large	5		
A5.00	Interior CBC Restroom Identification Sign	2		
A6.00	Interior ADA Restroom Identification Sign	2		
A7.00	Interior ADA Emergency Exit Sign	17		
A9.00	Emergency Evacuation Sign	6		
A10b.00	Maximum Room Occupancy / Small	4		
A11.01	Interior Automated External Defibrillator Sign	1		
A13.00	Changeable Information Sign / Medium	1		
A15.00	Changeable Information Sign / Desk Top	2		
A16.00	Changeable Information Sign / Stanchion	2		

Sign Type	Sign Type Name / Description	Quantity	Unit Cost	Extension
A19.00	Interior Directional Sign	2		
A20.00	Gym Entrance Identification Sign	3		
A21.00	Gaming Station Identification Sign	4		
	Interior Signage / Subtotal			
	Signage Program Fabrication / Subtotal			
	Signage Program Installation / Subtotal			
	Sales Tax			
	Signage Program – Total			

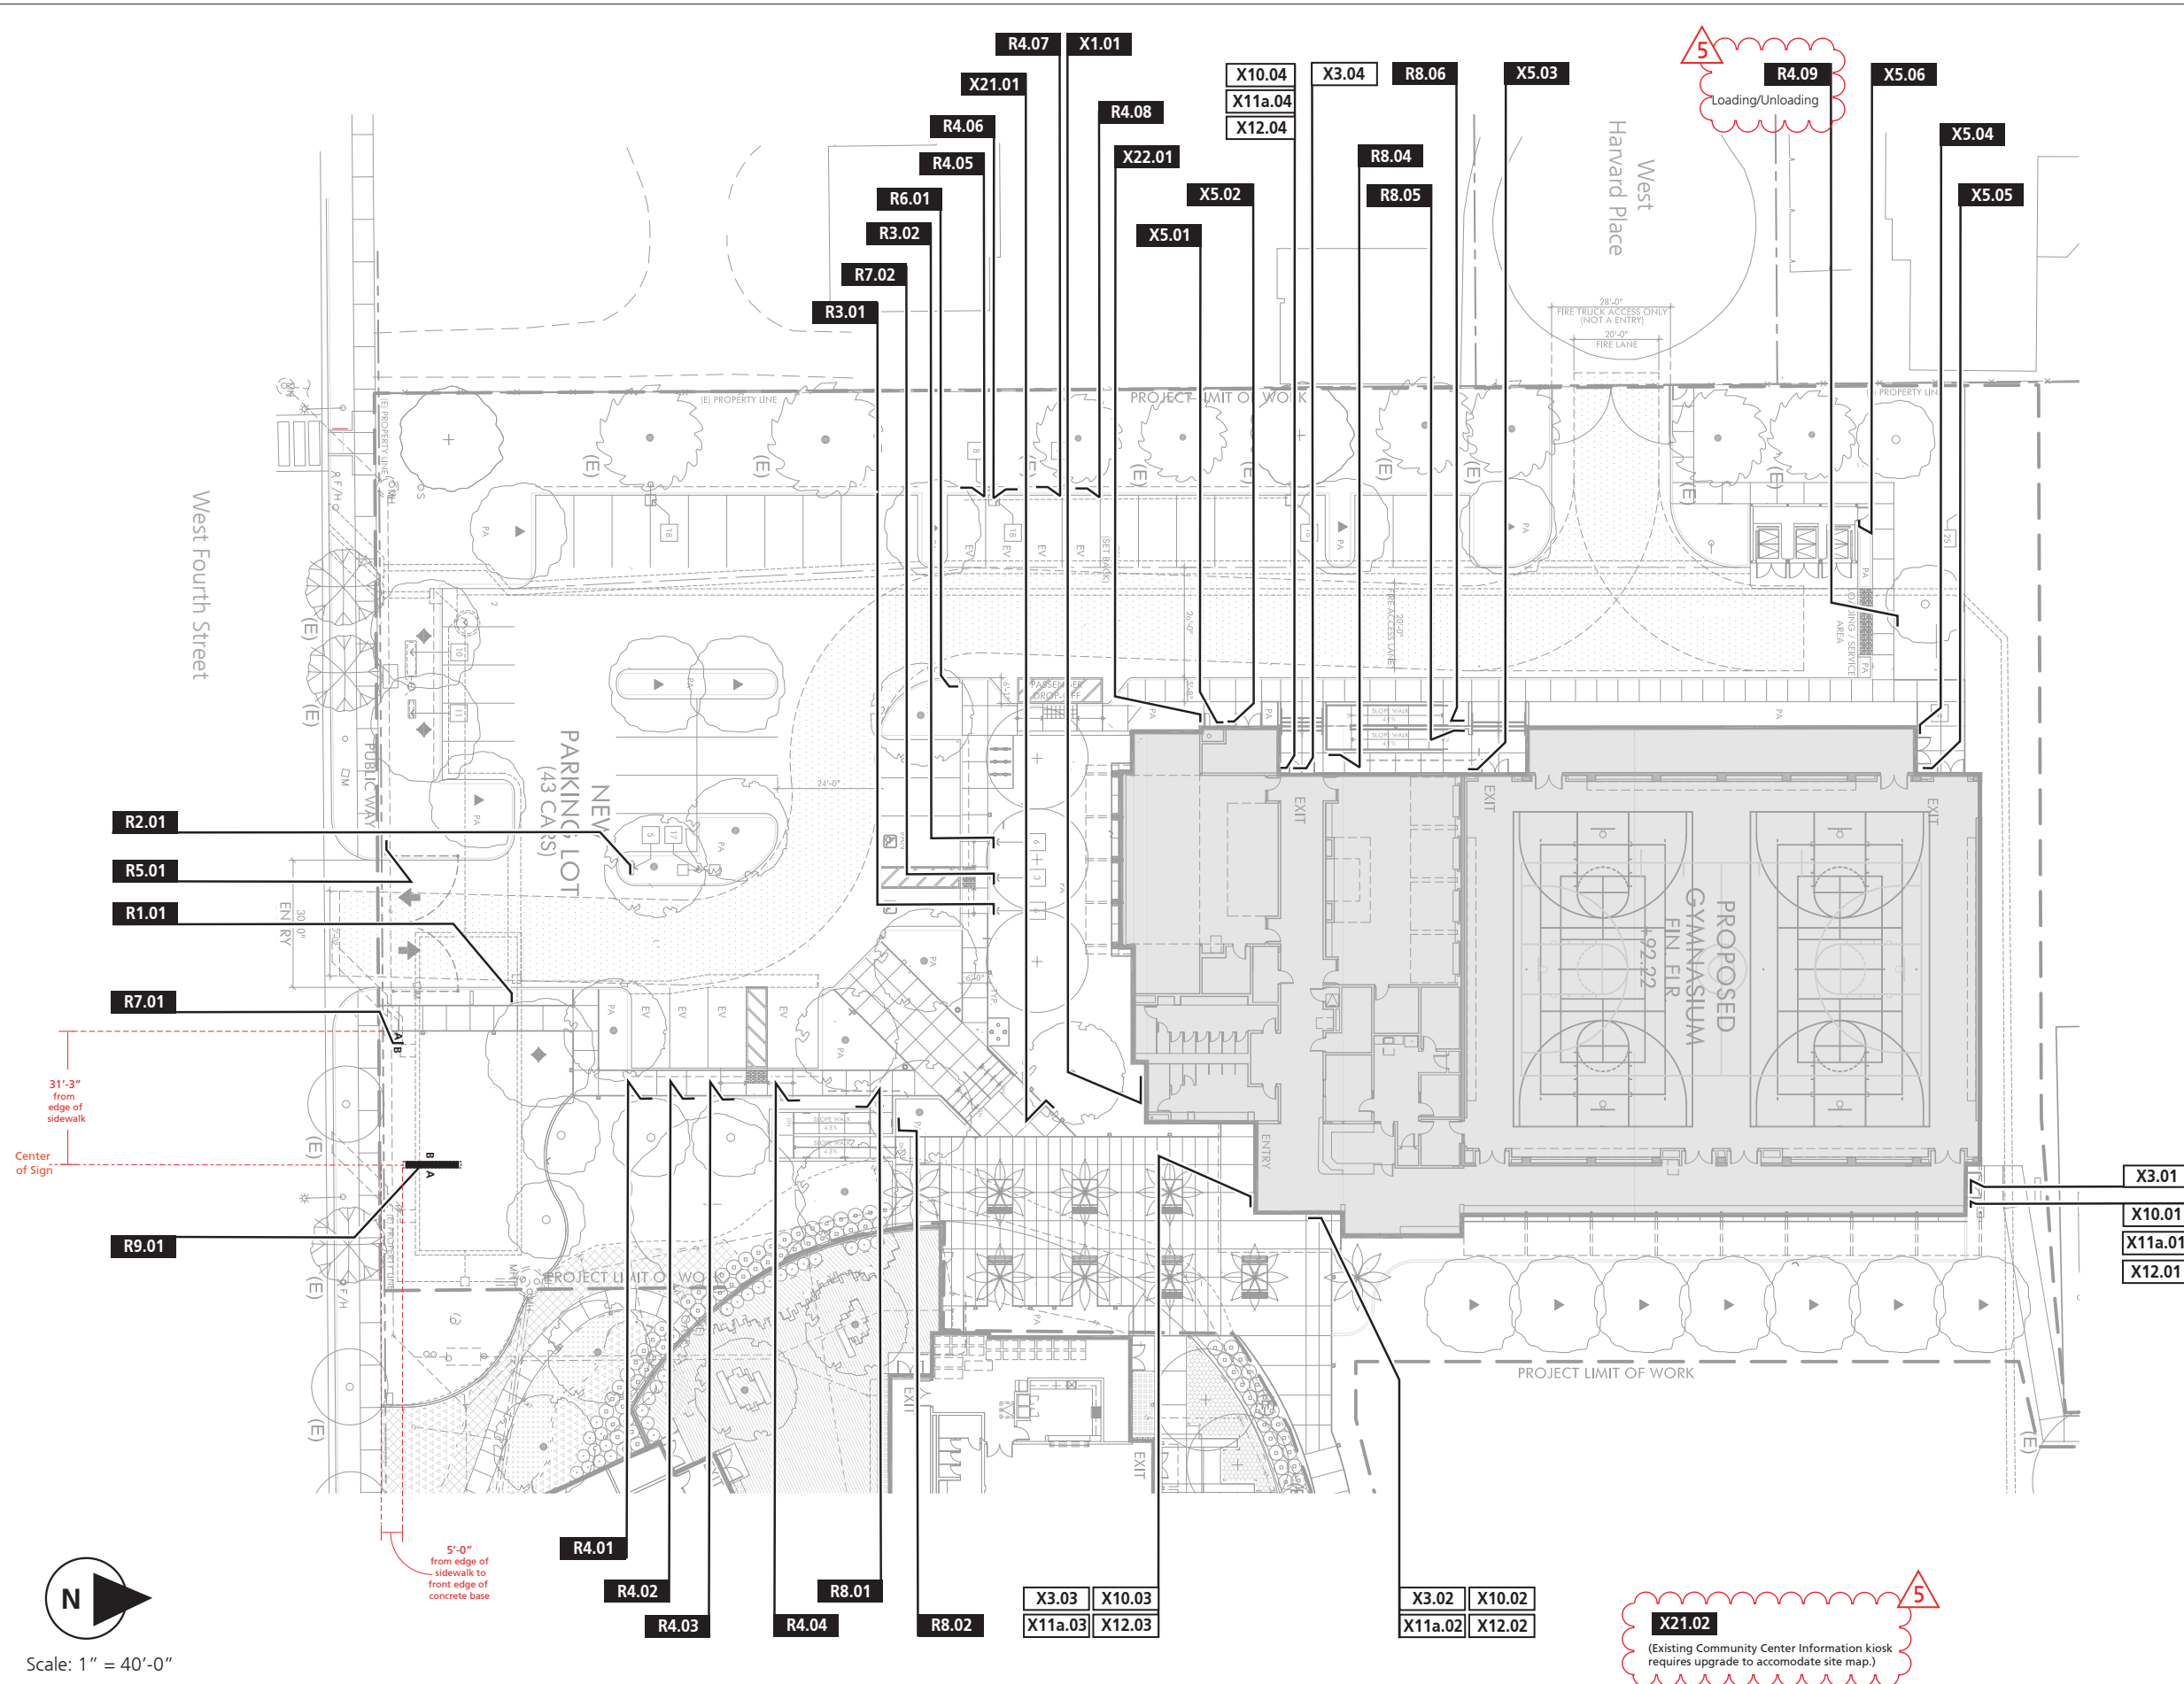

SIGN TYPE KEY

Roadway / Parking Area Signage

R1.00 - Parking Disclaimer / Tow Away Sign
R2.00 - Vehicular Directional Sign
R3.00 - Accessible Parking Identification Sign
R4.00 - Reserved Parking Identification Sign
R5.00 - Traffic Regulatory / Stop Sign
R6.00 - Passenger Drop-Off Sign
R7.00 - Accessible Pathway Identification Sign / Freestanding
R8.00 - Accessible Pathway Identification Sign / Wall Mount
R9.00 - Project Identification Monument Sign

Exterior Signage

X1.00 - Primary Project Identification Wall Sign
X2.00 - Secondary Project Identification Wall Sign
X3.00 - Project Entry Identification Sign
X4.00 - Project Address Sign
X5.00 - Exterior Room Identification Sign
X6.00 - Exterior CBC Restroom Identification Sign
X7.00 - Exterior ADA Restroom Identification Sign
X8.00 - Exterior ADA Emergency Exit Sign
X9.00 - Exterior Restroom Identification Blade Sign
X10.00 - International Symbol of Accessibility
X11a.00 - No Smoking Notice / Entrances
X11b.00 - No Smoking Notice
X12.00 - Hours of Operation
X13.00 - Dedication Plaque
X14.00 - Pool Rules Sign / Health Proclamation Sign
X15.00 - Emergency Procedures Sign
X16.00 - No Diving / Pool Occupancy Sign
X17.00 - Health Proclamation Sign
X18.00 - Keep Gate Closed Sign
X19.00 - Exterior Automated External Defibrillator Sign
X20.00 - Lifeguard Office Identification Blade Sign
X21.00 - Information Kiosk
X22.00 - Fire Riser Identification

Interior Signage

A1.00 - Interior Room Identification Sign
A2.00 - Area Identification Sign
A3.00 - Changeable Room Identification Sign / Small
A4.00 - Changeable Room Identification Sign / Large
A5.00 - Interior CBC Restroom Identification Sign
A6.00 - Interior ADA Restroom Identification Sign
A7.00 - Interior ADA Emergency Exit Sign
A8.00 - Interior Restroom Identification Blade Sign
A9.00 - Emergency Evacuation Sign
A10a.00 - Maximum Occupancy Sign / Large
A10b.00 - Maximum Occupancy Sign / Small
A11.00 - Automated External Defibrillator
A12.00 - Changeable Information Sign / Small
A13.00 - Changeable Information Sign / Medium
A14.00 - Changeable Information Sign / Large
A15.00 - Changeable Information Sign / Desktop
A16.00 - Changeable Information Sign / Stanchion*
A17.00 - Anthony Munoz Appreciation Sign
A18.00 - City Council Photograph Display
A19.00 - Interior Directional Sign
A20.00 - Gym Entrance Identification Sign
A21.00 - Gaming Station Identification Sign

Message / Location Number

Sign Area Designation

Sign Type Number

Glass Mount

Wall Mount or Freestanding

X4.02

X4.02

ANTHONY MUNOZ COMMUNITY CENTER GYMNASIUM SIGNAGE PROGRAM

ROADWAY / PARKING AREA AND EXTERIOR SIGNAGE LOCATION PLAN

Gerald Stamm Design, LLC T 714.389.5208

5 Bid Addendum

SHEET: SP.1.1

Date: 9-17-26

©2026

ANTHONY MUNOZ GYMNASIUM SIGNAGE PROGRAM
MESSAGE SCHEDULE

See Sheets: SP.1.1 and LP.1.1


ROADWAY SIGNAGE				
R1.01	1	Parking Disclaimer/ Tow Away Sign	UNAUTHORIZED VEHICLES PARKED IN DESIGNATED ACCESSIBLE SPACES NOT DISPLAYING DISTINGUISHING PLACARDS OR LICENSE PLATES ISSUED FOR PERSONS WITH DISABILITIES WILL BE TOWED AWAY AT OWNER'S EXPENSE CVC 22652 NO PARKING IN RED ZONES FIRE LANE VIOLATING VEHICLES WILL BE CITED OR TOWED AT OWNER'S EXPENSE CVC 22500.1 & CVC 22652 ONTARIO POLICE DEPARTMENT ???-???-???? TOWED VEHICLES MAY BE RECLAIMED AT ???????????????? OR BY TELEPHONING ???-???-???? THIS IS A SMOKE-FREE PROPERTY THANK YOU FOR NOT SMOKING	Signage contractor to verify text and location prior to fabrication.
R2.01	1	Vehicular Directional Sign	DROP-OFF & PICK-UP PARKING	Signage contractor to verify text and location prior to fabrication.
R3.01	1	Accessible Parking Identification Sign	RESERVED MIN. FINE \$250	Signage contractor to verify text and location prior to fabrication.
R3.02	1	Accessible Parking Identification Sign	VAN ACCESSIBLE MIN. FINE \$250	Signage contractor to verify text and location prior to fabrication.
5 R4.01 thru R4.08	8	Reserved Parking Identification Sign	RESERVED ELECTRIC VEHICLE CHARGING STATION 2 HOUR LIMIT	Signage contractor to verify text and location prior to fabrication.

5 R4.09	1	Reserved Parking Identification Sign	RESERVED LOADING & UNLOADING ONLY 2 HOUR LIMIT	Signage contractor to verify text and location prior to fabrication.
R5.01	1	Traffic Regulatory / Stop Sign	STOP	Signage contractor to verify text and location prior to fabrication.
R6.01	1	Passenger Drop-off Sign	PASSENGER DROP-OFF & PICK-UP NO WAITING	Signage contractor to verify text and location prior to fabrication.
R7.01 (two-sided)	1	Accessible Pathway Identification Sign / Freestanding	(Side A) ENTRANCE (Side B) ENTRANCE	Signage contractor to verify text and location prior to fabrication.
R7.02 (one-sided)	1	Accessible Pathway Identification Sign / Freestanding	ENTRANCE	Signage contractor to verify text and location prior to fabrication.
R8.01	1	Accessible Pathway Identification Sign / Wall Mount	ENTRANCE	Signage contractor to verify text and location prior to fabrication.
R8.02	1	Accessible Pathway Identification Sign / Wall Mount		Signage contractor to verify text and location prior to fabrication.
R8.03	4	Accessible Pathway Identification Sign / Wall Mount	RAMP	Signage contractor to verify text and location prior to fabrication.
R8.04	1	Accessible Pathway Identification Sign / Wall Mount		Signage contractor to verify text and location prior to fabrication.
R8.05	1	Accessible Pathway Identification Sign / Wall Mount		Signage contractor to verify text and location prior to fabrication.
R8.06	1	Accessible Pathway Identification Sign / Wall Mount		Signage contractor to verify text and location prior to fabrication.
R9.01 (two-sided)	1	Project Identification Monument Sign	ANTHONY MUNOZ GYMNASIUM 1242	Signage contractor to verify text and location prior to fabrication.

ANTHONY MUNOZ GYMNASIUM SIGNAGE PROGRAM
MESSAGE SCHEDULE

See Sheets: SP.1.1 and LP.1.1

EXTERIOR BUILDING SIGNAGE				
X1.01	1	Primary Project Identification Wall Sign	ANTHONY MUNOZ GYMNASIUM	Signage contractor to verify text and location prior to fabrication.
X3 .01	1	Project Entry Identification Sign	ANTHONY MUNOZ GYMNASIUM	Signage contractor to verify text and location prior to fabrication.
X3 .02	1	Project Entry Identification Sign	ANTHONY MUNOZ GYMNASIUM	Signage contractor to verify text and location prior to fabrication.
X3 .03	1	Project Entry Identification Sign	ANTHONY MUNOZ GYMNASIUM	Signage contractor to verify text and location prior to fabrication.
X3 .04	1	Project Entry Identification Sign	ANTHONY MUNOZ GYMNASIUM	Signage contractor to verify text and location prior to fabrication.
X5.01	1	Exterior Room Identification Sign	FIRE RISER (Braille Tactile)	Signage contractor to verify text and location prior to fabrication.
X5.02	1	Exterior Room Identification Sign	ELECTRICAL ROOM (Braille Tactile)	Signage contractor to verify text and location prior to fabrication.
X5.03	1	Exterior Room Identification Sign	EXIT ONLY (Braille Tactile)	Signage contractor to verify text and location prior to fabrication.
X5.04	1	Exterior Room Identification Sign	STORAGE 124 (Braille Tactile)	Signage contractor to verify text and location prior to fabrication.
X5.05	1	Exterior Room Identification Sign	EXIT ONLY (Braille Tactile)	Signage contractor to verify text and location prior to fabrication
X5.06	1	Exterior Room Identification Sign	TRASH / RECYCLING (Braille Tactile)	Signage contractor to verify text and location prior to fabrication.
X10.01 thru X10.04	4	International Symbol of Accessibility		Signage contractor to verify text and location prior to fabrication.
X11a.01 thru X11a.04	4	No Smoking Notice / Main Entrance	 THIS IS A SMOKE-FREE PROPERTY THANK YOU FOR NOT SMOKING	Signage contractor to verify text and location prior to fabrication.
X12.01 thru X12.04	4	Hours of Operation	(Changeable Insert) MONDAY THRU THURSDAY 00:00 AM TO 00:00 PM FRIDAY 00:00 AM TO 00:00 PM SATURDAY 00:00 AM TO 00:00 PM SUNDAY 00:00 AM TO 00:00 PM	Signage contractor to verify text and location prior to fabrication.

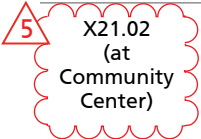


X21.01	1 (1-Sided)	Information Kiosk	ANTHONY MUNOZ GYMNASIUM (Site Map)	Signage contractor to verify text and location prior to fabrication.
X21.02 (at Community Center)	1 (2-Sided)	Information Kiosk	ANTHONY MUNOZ GYMNASIUM (Site Map) (Requires update to accommodate site map)	Signage contractor to verify text and location prior to fabrication.
X22.01	1	Fire Riser Identification	FIRE RISER INSIDE	Signage contractor to verify text and location prior to fabrication.
INTERIOR BUILDING SIGNAGE				
A1.01	1	Interior Room Identification Signs	STORAGE 124 (Braille Tactile)	Signage contractor to verify text and location prior to fabrication.
A1.02	1	Interior Room Identification Signs	STORAGE 124 (Braille Tactile)	Signage contractor to verify text and location prior to fabrication.
A1.03	1	Interior Room Identification Signs	GYM ENTRANCE 4 (Braille Tactile)	Signage contractor to verify text and location prior to fabrication.
A1.04	1	Interior Room Identification Signs	GYM ENTRANCE 3 (Braille Tactile)	Signage contractor to verify text and location prior to fabrication.
A1.05	1	Interior Room Identification Signs	GYM ENTRANCE 2 (Braille Tactile)	Signage contractor to verify text and location prior to fabrication.
A1.06	1	Interior Room Identification Signs	STORAGE 112 (Braille Tactile)	Signage contractor to verify text and location prior to fabrication.
A1.07	1	Interior Room Identification Signs	IT ROOM 113 (Braille Tactile)	Signage contractor to verify text and
A1.08	1	Interior Room Identification Signs	STORAGE 114 (Braille Tactile)	Signage contractor to verify text and location prior to fabrication.
A1.09	1	Interior Room Identification Signs	GYM ENTRANCE 1 (Braille Tactile)	Signage contractor to verify text and location prior to fabrication.
A1.10	1	Interior Room Identification Signs	STORAGE 117 (Braille Tactile)	Signage contractor to verify text and location prior to fabrication.
A1.11	1	Interior Room Identification Signs	STORAGE 111 (Braille Tactile)	Signage contractor to verify text and location prior to fabrication.
A1.12	1	Interior Room Identification Signs	RA 125 (Braille Tactile)	Signage contractor to verify text and location prior to fabrication.

ANTHONY MUNOZ GYMNASIUM SIGNAGE PROGRAM
MESSAGE SCHEDULE

See Sheets: SP.1.1 and LP.1.1

A7.13	1	Interior ADA Emergency Exit Signs	EXIT (Braille Tactile)	Signage contractor to verify text and location with Fire Marshal prior to fabrication.
A7.14	1	Interior ADA Emergency Exit Signs	EXIT (Braille Tactile)	Signage contractor to verify text and location with Fire Marshal prior to fabrication.
A7.15	1	Interior ADA Emergency Exit Signs	EXIT ROUTE (Braille Tactile)	Signage contractor to verify text and location with Fire Marshal prior to fabrication.
A7.16	1	Interior ADA Emergency Exit Signs	EXIT ROUTE (Braille Tactile)	Signage contractor to verify text and location with Fire Marshal prior to fabrication.
A7.17	1	Interior ADA Emergency Exit Signs	EXIT ROUTE (Braille Tactile)	Signage contractor to verify text and location with Fire Marshal prior to fabrication.
A9.01	1	Emergency Evacuation Sign	(Evacuation Map Insert)	Signage contractor to verify text/map and location with Fire Marshal prior to fabrication.
A9.02	1	Emergency Evacuation Sign	(Evacuation Map Insert)	Signage contractor to verify text/map and location with Fire Marshal prior to fabrication.
A9.03	1	Emergency Evacuation Sign	(Evacuation Map Insert)	Signage contractor to verify text/map and location with Fire Marshal prior to fabrication.
A9.04	1	Emergency Evacuation Sign	(Evacuation Map Insert)	Signage contractor to verify text/map and location with Fire Marshal prior to fabrication.
A9.05	1	Emergency Evacuation Sign	(Evacuation Map Insert)	Signage contractor to verify text/map and location with Fire Marshal prior to fabrication.
A9.06	1	Emergency Evacuation Sign	(Evacuation Map Insert)	Signage contractor to verify text/map and location with Fire Marshal prior to fabrication.
A10b.01	1	Maximum Room Occupancy Sign / Small	ROOM CAPACITY ???	Signage contractor to verify text and location prior to fabrication with owner and Fire Marshal
A10b.02	1	Maximum Room Occupancy Sign / Small	ROOM CAPACITY ???	Signage contractor to verify text and location prior to fabrication with owner and Fire Marshal
A10b.03	1	Maximum Room Occupancy Sign / Small	ROOM CAPACITY ???	Signage contractor to verify text and location prior to fabrication with owner and Fire Marshal
A10b.04	1	Maximum Room Occupancy Sign / Small	ROOM CAPACITY ???	Signage contractor to verify text and location prior to fabrication with owner and Fire Marshal

A11.01	1	Interior Automated External Defibrillator Sign	AED AUTOMATED EXTERNAL DEFIBRILLATOR (symbol) BLEEDING CONTROL KIT (symbol)	Signage contractor to verify text and location prior to fabrication with owner and Fire Marshal
A13.01	1	Changeable Information Sign / Medium	(Paper Insert) (Fitness Center Rules)	Signage contractor to verify location prior to fabrication.
A15.01 thru A15.02	2	Changeable Information Sign / Desk Top	(Paper Insert)	Signage contractor to verify location prior to fabrication.
A16.01 thru A16.02	2	Changeable Information Sign / Stantion	(Paper Insert)	Signage contractor to verify location prior to fabrication.
A19.01	1	I	↑ TO GYM	Signage contractor to verify text and location prior to fabrication.
A19.02	1	I	↑ RESTROOMS	Signage contractor to verify text and location prior to fabrication.
A20.01	1	Gym Entrance Identification Sign	4	Signage contractor to verify location prior to fabrication.
A20.02	1	Gym Entrance Identification Sign	2 & 3	Signage contractor to verify location prior to fabrication.
A20.03	1	Gym Entrance Identification Sign	1	Signage contractor to verify location prior to fabrication.
A21.01	1	Gaming Station Identification Sign	1 (Circle)	Signage contractor to verify location prior to fabrication.
A21.02	1	Gaming Station Identification Sign	2 (Circle)	Signage contractor to verify location prior to fabrication.
A21.03	1	Gaming Station Identification Sign	3 (Circle)	Signage contractor to verify location prior to fabrication.
A21.04	1	Gaming Station Identification Sign	4 (Circle)	Signage contractor to verify location prior to fabrication.

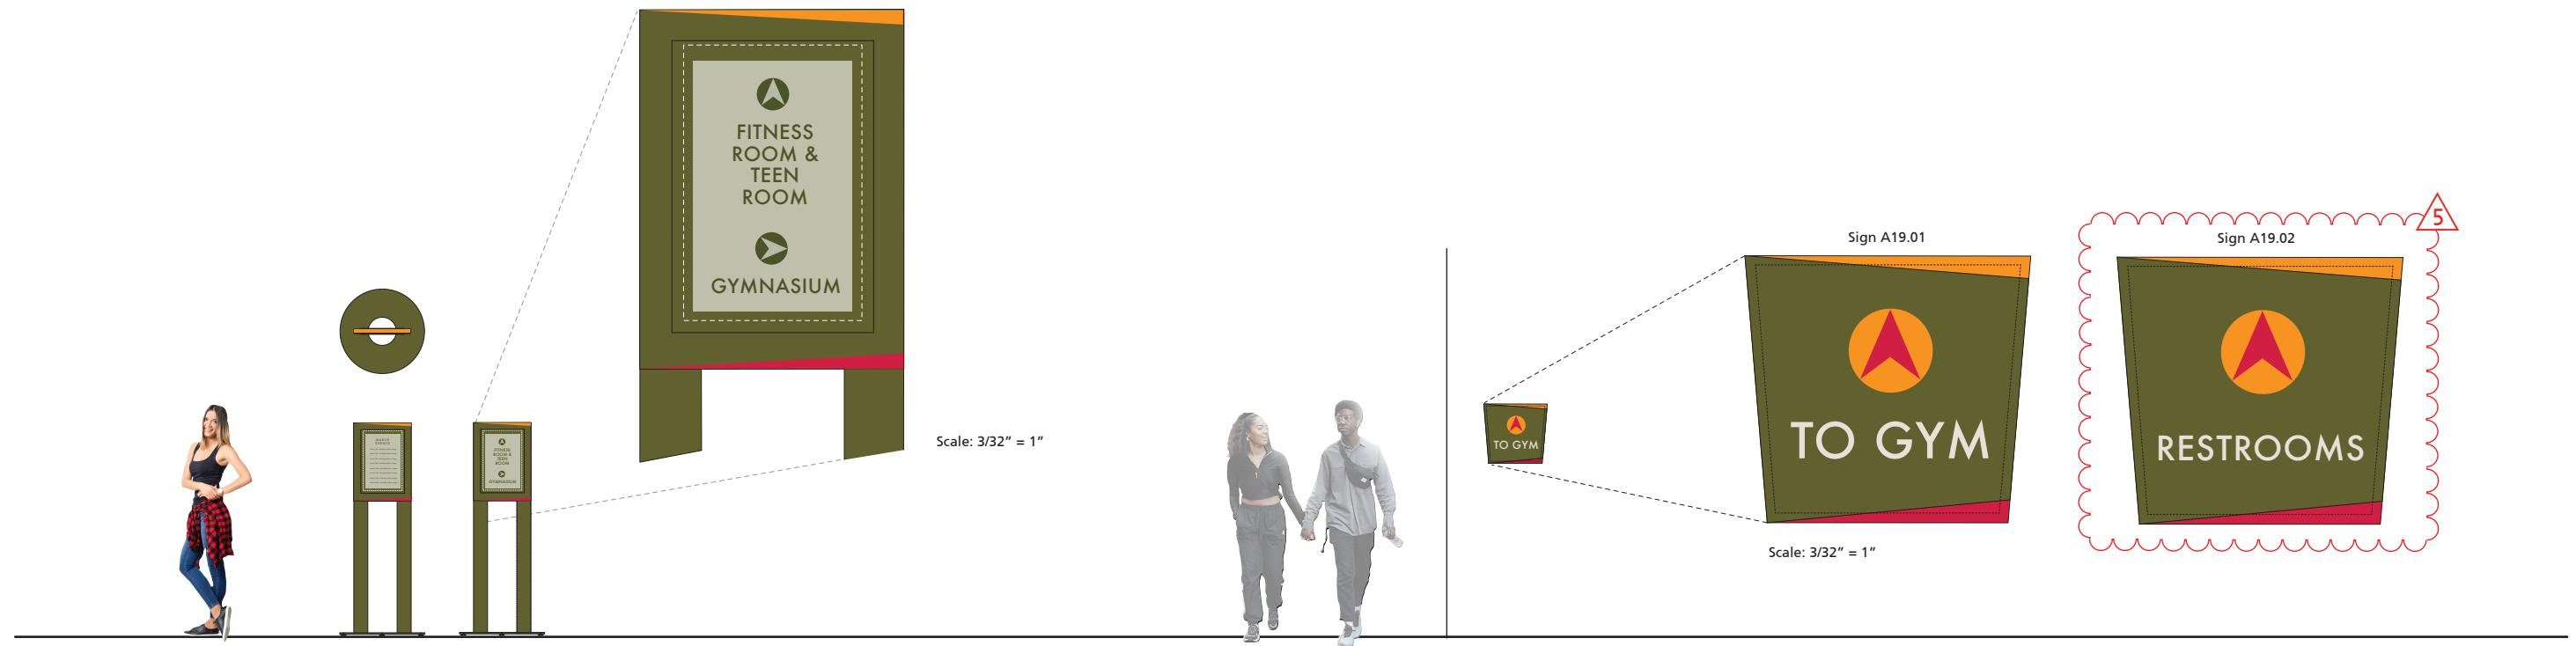


Sign Type A16.00 - Changeable Information Sign / Stanchion

16" wide x 60" high, two-sided, fabricated aluminum stanchion with multi-layered acrylic sign panel. Sign holds 11" x 17" changeable paper inserts.

Sign Type A19.00 - Interior Directional Sign

18" wide x 16 7/8" high multi-color painted acrylic sign backer and painted acrylic sign face with direct digital or screen print graphics.

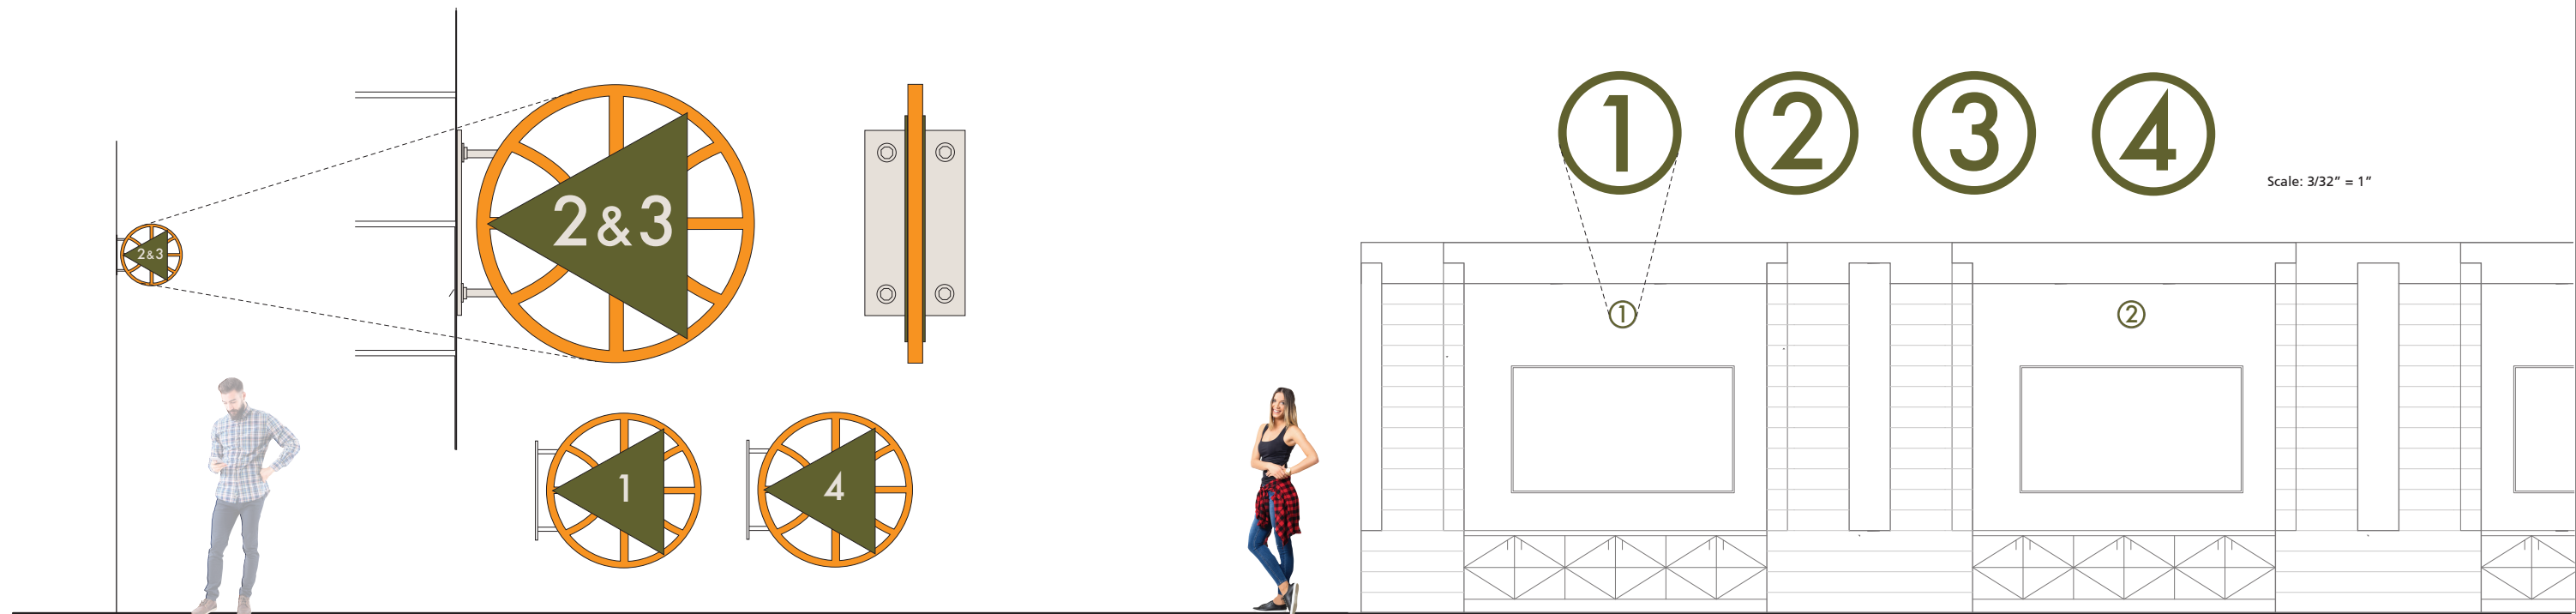


Scale: 1/4" = 1'-0"

Sign Type A20.00 - Gym Entrance Identification Sign

18" diameter x 1" thick, two-sided, waterjet cut aluminum plate ball symbol and aluminum plate triangle with applied vinyl graphics. Sign mounts to wall via custom mounting bracket.

Sign Type A21.01 - Gaming Station Identification Sign

8" diameter x 3/8" thick, cut-out dimensional acrylic circles and approximately 5" high x 3/8" thick, cut-out dimensional acrylic numerals with painted finish, mounted to painted wall surface.

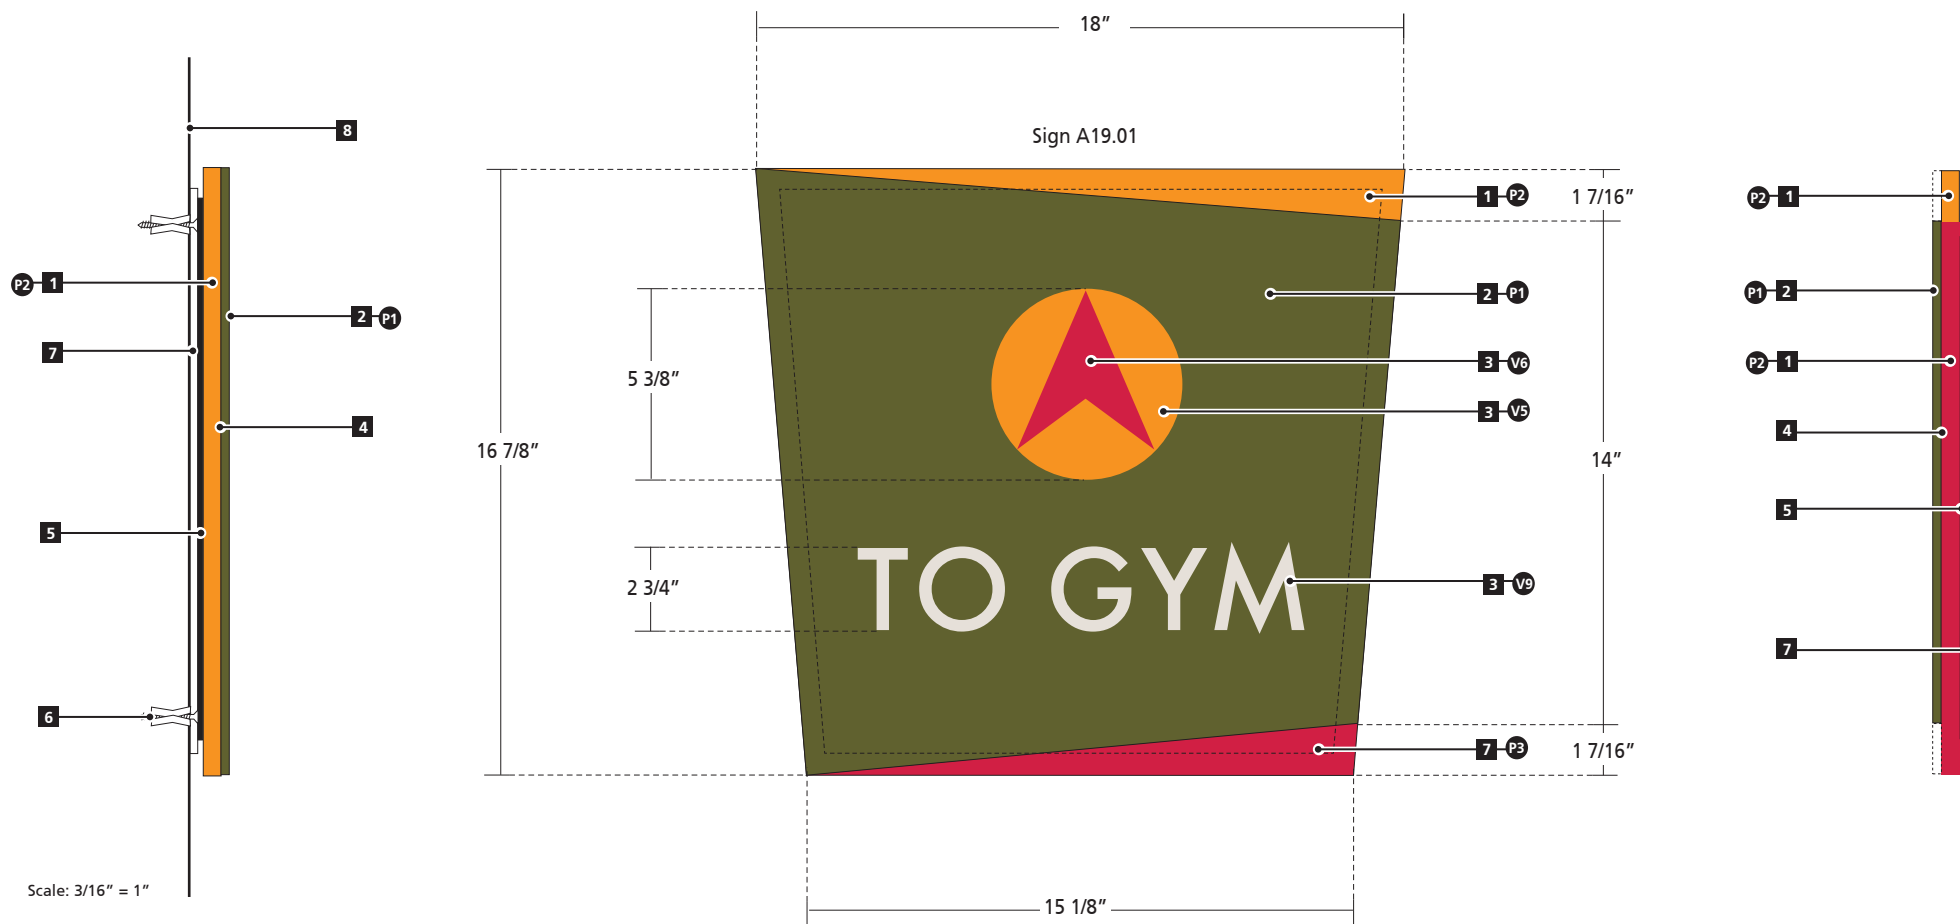

Sign Type A19.00 - Interior Directional Sign


Multi-color painted acrylic sign backer and painted acrylic sign face with applied vinyl graphics.

DETAIL / SPECIFICATION KEY

- 1 1/2" thick acrylic sign backer with first-surface painted finish.
- 2 1/4" thick acrylic sign face with first-surface painted finish.
- 3 Applied vinyl graphics
- 4 2.3 mil 3M Double Coated Tape 9500PC
- 5 Appropriate VHB tape and Silicone adhesive.
- 6 Appropriate non-corrosive, flathead, countersunk screw and wall anchor.
- 7 16" wide x 15 7/8" high x 1/8" thick painted acrylic mounting plate.
- 8 Tile wall surface.

COLOR / FINISH SPECIFICATIONS

- P1 Painted to match Matthews MP15975 (Marinated Olive)
- P2 Painted to match Matthews MP10190 (Highway Yellow)
- P3 Painted to match Matthews MP10256 (Esprit Red)
- P4 Painted to match Matthews MP02650 (Garbo Silver)
- V5 3M Scotchcal vinyl painted to match Matthews MP10190 (Highway Yellow)
- V6 3M Scotchcal vinyl painted to match Matthews MP10256 (Esprit Red)
- V9 3M Scotchcal vinyl painted to match Matthews MP02650 (Garbo Silver)

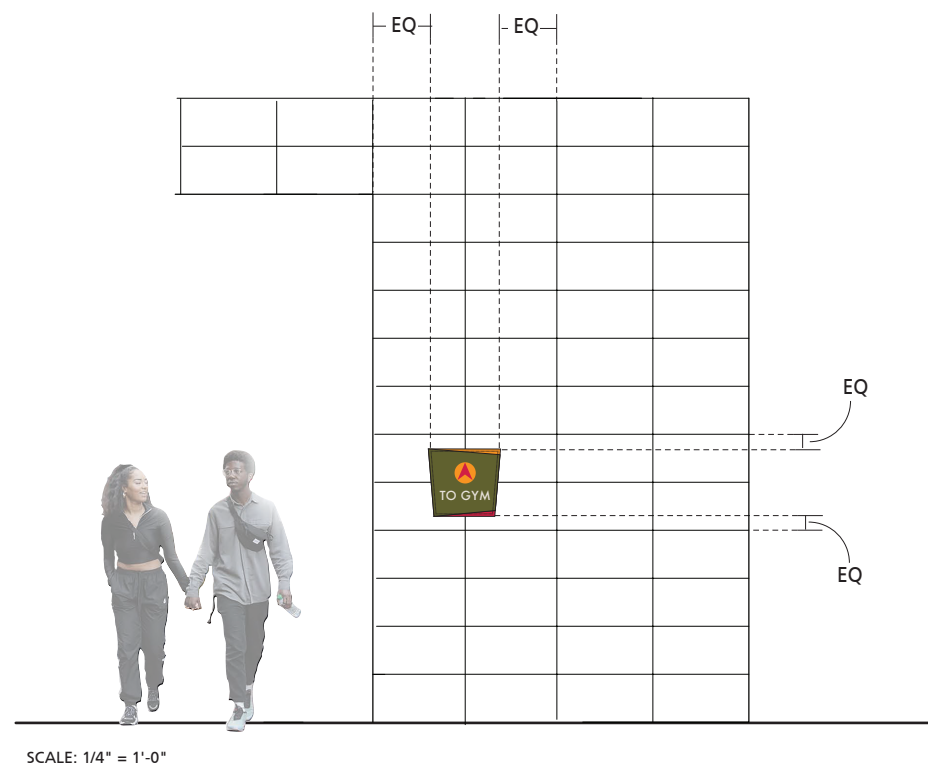

NOTES

- This drawing is supplied as a service to Robert R. Coffee Architect + Associates, and the City of Ontario to exhibit design intent specifications that affect visual appearance only. Shop drawings supplied by the signage contractor and approved by the Owner shall be the final specification document for this sign.
- Sign contractor shall confirm all site dimensions, and adjacent site conditions prior to beginning work.
- Sign contractor shall provide all hardware and components necessary for a finished and complete installation.
- Size and quantity of all footings and structural elements to be specified by a California licensed engineer.*
- Signage contractor to confirm precise location with GSD prior to installation.
- Typeface: Futura Medium.

SUBMITTALS

- Shop drawings indicating fabrication and fastening methods approved by a licensed engineer.
- Color/finish samples as noted.
- Full-size graphic layouts.