
TOPOGRAPHIC MAP

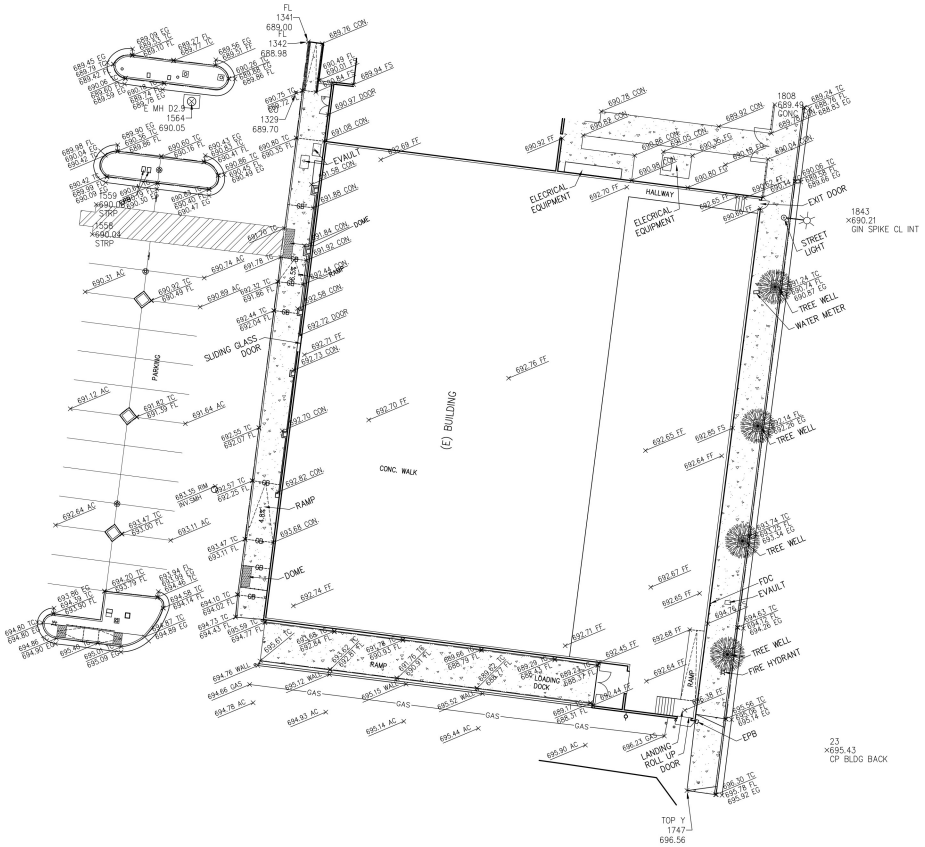

SCALE: 1" = 30'

0 10' 20' 40'

SCALE: 1" = 20'-0"

LEGEND

ABBREVIATIONS

ASPH	ASPHALT
AC	ASPHALT CONCRETE
AD	AREA DRAIN
AL	AREA LIGHT
BLK	BLOCK
BOS	BOTTOM OF SLOPE
B/W	BACK OF WALK
CTVB	CABLE T.V. BOX
BFP	BACKFLOW PREVENTER
CLF	CHAIN LINK FENCE
C.B.	CATCH BASIN
C.L.	CENTERLINE
CLR.	CLEAR
C.O.	CLEAN OUT
CONC.	CONCRETE
STRP	CONCRETE STRIP
C&G	CURB & GUTTER
DI	DRAIN INLET
ELY	EASTERLY
EP	EDGE OF PAVEMENT
SLY	SOUTHERLY
WLY.	WESTERLY
NLY.	NORTHERLY
-W-	WATER LINE
-S-	SEWER LINE
-G-	GAS LINE
-E-	ELECTRICAL LINE
-SD-	STORM DRAIN LINE
DCA	DETECTOR CHECK ASSEMBLY
EPB	ELECTRICAL PULL BOX
E.T.	ELECTRICAL TRANSFORMER
E.VLT.	ELECTRICAL VAULT
FD	FOUND
FG	FINISH GRADE
FP	FLAG POLE
FTN	FOUNTAIN
FDC	FIRE DEPARTMENT CONNECTION
FSPK	FIRE SPRINGKLER
FS	FINISH SURFACE
G.V.	GATE VALVE
G.M.	GAS METER
G.P.	GUARD POST
INT.	INERSECTION
ICV	IRRIGATION CONTROL VALVE
I.PB	IRRIGATION PULLBOX
I.P.	IRON PIPE
L.A.	LANDSCAPE AREA
L&T	LEAD & TACK
L.T.&T.	LEAD TACK & TAG
M.H.	MAN HOLE
M.B.	MAIL BOX
M.S.	MOW STRIP
NG	NATURAL GROUND
OBS	OBDTRUCTED
OHW	OVER HEAD WIRE
O.R.	OFFICIAL RECORDS
PIV	POST INDICATOR VALVE
P.L.	PROPERTY LINE
P.P	POWER POLE
P.O.B.	POINT OF BEGINNING
P.O.C.	POINT OF COMMENCING
R.O.W.	RIGHT OF WAY
SPILE	STOCKPILE
ST. LT.	STREET LIGHT
SLPB	STREET LIGHT PULL BOX
SPK HK	SPRIKLER HOOKUP
TOS	TOP OF SLOPE
TSPB	TRAFFIC SIGNAL PULL BOX
VLT.	VAULT
TB	TOP OF BERM
TW	TOP OF WALL
W.A.	WATER METER
W.I.F	WROUGHT IRON FENCE
W.V.	WATER VALVE
W.C.	WATER CAP

SYMBOLS DESCRIPTIONS

X 670	SPOT ELEVATION
	TREE
	FLAG
	GATE
	DOUBLE POLE SIGN
	SINGLE POLE SIGN
FH	FIRE HYDRANT
	WATER METER (DOMESTIC & FIRE PROTECTION)
SMH	SEWER MANHOLE
SDMH	STORM DRAIN MANHOLE
EMH	EDISON MANHOLE
CMH	COMMUNICATION MANHOLE
	VALVE
	UTILITY & POWER POLE
	AREA LIGHT & FIELD LIGHT
	ADA PARKING
	CATCH BASIN
	ELECTRICAL PULLBOX
	IRRIGATION CONTROL VALVE (SQUARE/CIRCLE)
T	TRASH ENCLOSURE
-----2050-----	MAJOR CONTOUR
-----2051-----	MINOR CONTOUR
	TOP/TOE SLOPE
	SLOPE
	CHAINLINK FENCE
	AC BERM
	EDGE OF CONCRETE
	FLOWLINE
	CONCRETE HATCH
	ASPHALT PAVEMENT
	SAND

BOUNDARY DISCLAIMER:

"No boundary survey was performed nor are there any boundary lines shown on this map."

BASIS OF BEARINGS:

BENCHMARK:

▲ BENCHMARK DESIGNATION: C 38 RESET
IN THE NORTHWEST QUANDRANT OF THE INTERSECTION OF THE CORONA MALL STREET AND SIXTH STREET, 165.00 FEET EAST OF THE CENTER OF SIXTH STREET, 22.5 FEET EAST OF THE EAST OF THE EAST BASE OF THE BUILDINGS ALONG THE WEST SIDE OF THE MALL, AND 12.8 FEET NORTHWEST OF A STREET LIGHT STANDARD, IT IS CEMENTED IN A DRILL HOLE FLUSH WITH THE TOP OF A HEAVY CONCRETE PLANTER THAT IS 6 FEET SQUARE, PROJECTS 12 INCHES ABOVE THE STREET SURFACE, AND IS 12 INCHES THICK ON THE SIDE
ELEVATION=671.51'

CLIENT

PROJECT NAME

PROJECT NAME

PROJECT ADDRESS

ENGINEER/ARCHITECT

IDS

IDS GROUP

1 PETERS CANYON ROAD, SUITE 130
IRVINE, CA 92606
TEL: 949-387-8500, FAX: 949-387-0800

STAMP

ISSUE

REV.	DESCRIPTION	DATE
	TOPOGRAPHIC MAP	07/29/25

PROJECT IDENTIFICATION

THIS DRAWING WAS CREATED IN AUTODESK AUTOCAD V. 2021 UNLESS OTHERWISE NOTED.

THE ORIGINAL SIZE OF THIS SHEET IS 30" X 42"

THESE DRAWINGS AND SPECIFICATIONS ARE THE PROPERTY AND COPYRIGHT OF IDS GROUP AND SHALL NOT BE USED ON ANY OTHER PROJECT OR LOCATIONS EXCEPT AS DESCRIBED ON THE DRAWINGS, WITHOUT THE WRITTEN AGREEMENT WITH IDS GROUP.

IDS PROJECT NO.	24X084.01
DRAWN BY	R.R.B.
CHECKED BY	N. LAO
APPROVED BY	N. LAO

SHEET TITLE

TOPOGRAPHIC MAP

SHEET NUMBER

SHEET NO. 01 OF 01

IDS GROUP – FILE LOCATION: S:\PROJECTS\2024\24X084.01 CITY OF CORONA, SOUTH MALL DEVELOPMENT\05 CAD\12 SURVEY\04 TOPO\TOPO_SOUTH MALL CORONA_CURRENT DATE: 5/11/2023 11:54 AM USER: VICTOR.BARCARSE