
THE LINE SHOWN ABOVE IS EQUIVALENT TO 1" ON ALL SHEETS ORIGINAL PAGE SIZE

Legend

- Buildings occupied by Summer School
- Interim Housing
- New Portables/Relocated Portables
- New Theatre and Admin. Buildings
- Underground Electrical

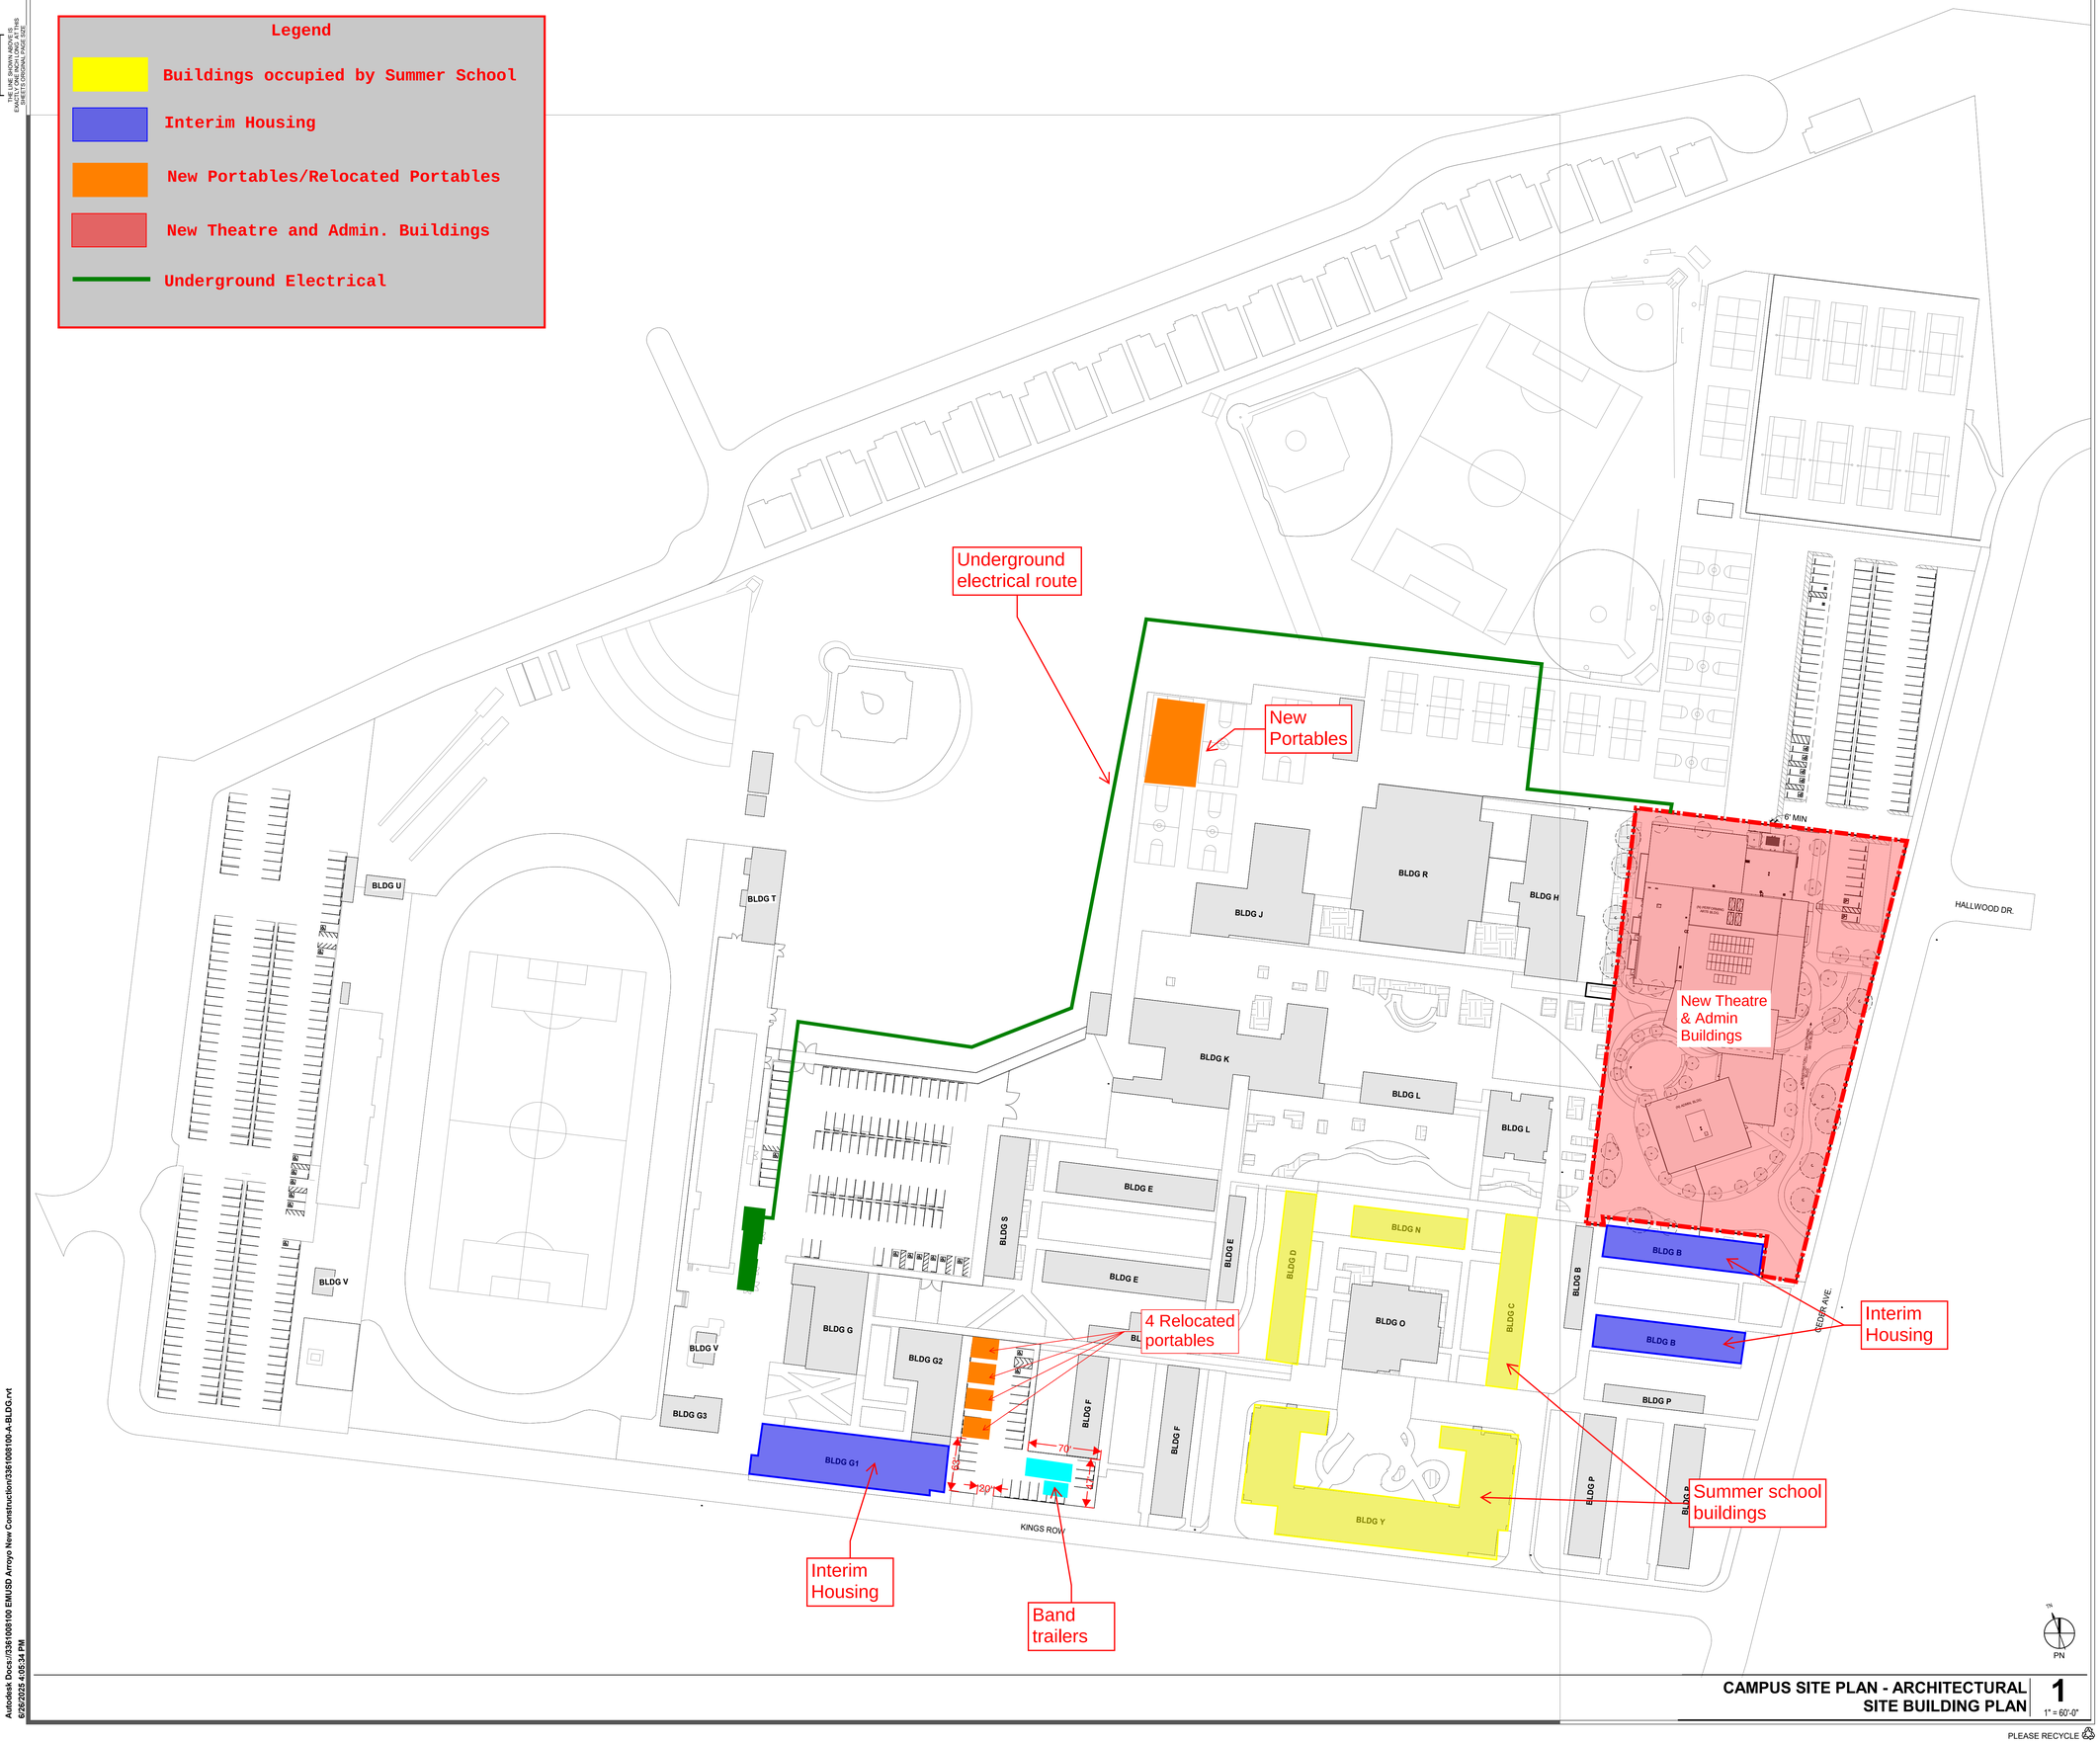

CAMPUS SITE PLAN - ARCHITECTURAL SITE BUILDING PLAN — 1 — 1" = 60'-0"

PLEASE RECYCLE

Autodesk Docs://3361008100 EMUSD Arroyo New Construction/3361008100-A-BLDG.rvt
6/26/2025 4:05:34 PM

IDENTIFICATION STAMP
DIV. OF THE STATE ARCHITECT
APP: 03-123641 INC:
REVIEWED FOR
SS ☑ FLS ☑ ACS ☑
DATE: 10/15/2025

HMC Architects
3361008100
633 W. 5TH STREET, THIRD FLOOR,
LOS ANGELES, CA. 90071
213 542 8300 / www.hmcarchitects.com

LICENSED ARCHITECT
VIRGINIA ELAINE MARQUARDT
No. C-33423
06/30/2025
STATE OF CALIFORNIA

ISSUE

Δ	DESCRIPTION	DATE
	DSA SUBMITTAL	06/23/2025

LEGEND

- APPROXIMATE LIMIT OF WORK. REFER TO ADDITIONAL DRAWINGS FOR WORK WHICH MAY EXTEND BEYOND THIS APPROXIMATE LIMIT OF WORK LINE.
- PROPERTY LINE
- EXISTING BUILDINGS
- NEW BUILDING
- EXISTING PARKING PAINT STRIPES
- FIRE HYDRANT - SEE CIVIL DRAWINGS

NOTES

1. REFER TO SHEET G0.11 FOR TYPICAL SYMBOLS AND ABBREVIATIONS
2. REFER TO LANDSCAPE DRAWINGS FOR PAVING AND PLANTING INFORMATION
3. REFER TO MECHANICAL, ELECTRICAL, AND PLUMBING DRAWINGS FOR UTILITY INFORMATION
4. CONTRACTOR IS RESPONSIBLE FOR REPAIR/REPLACEMENT OF ALL HARDSCAPE/PLANTING OUTSIDE OF LIMIT OFWORK LINE FOR CONNECTION OF UNDERGROUND UTILITIES

FACILITY:

4921 CEDAR AVENUE
EL MONTE, CALIFORNIA 91732

PROJECT:

ARROYO HIGH SCHOOL - NEW THEATRE & ADMINISTRATION BUILDING

SHEET NAME:

CAMPUS SITE PLAN

DSA SUBMITTAL

FILE NO.: 19-H10 | A NO.: 03-123641
DATE: 06/23/2025 | CLIENT PROJ NO: 3361008100
SHEET:

A1.11

Construction Lay Down Area Plan



Building B - Temporary Fencing Plan

